


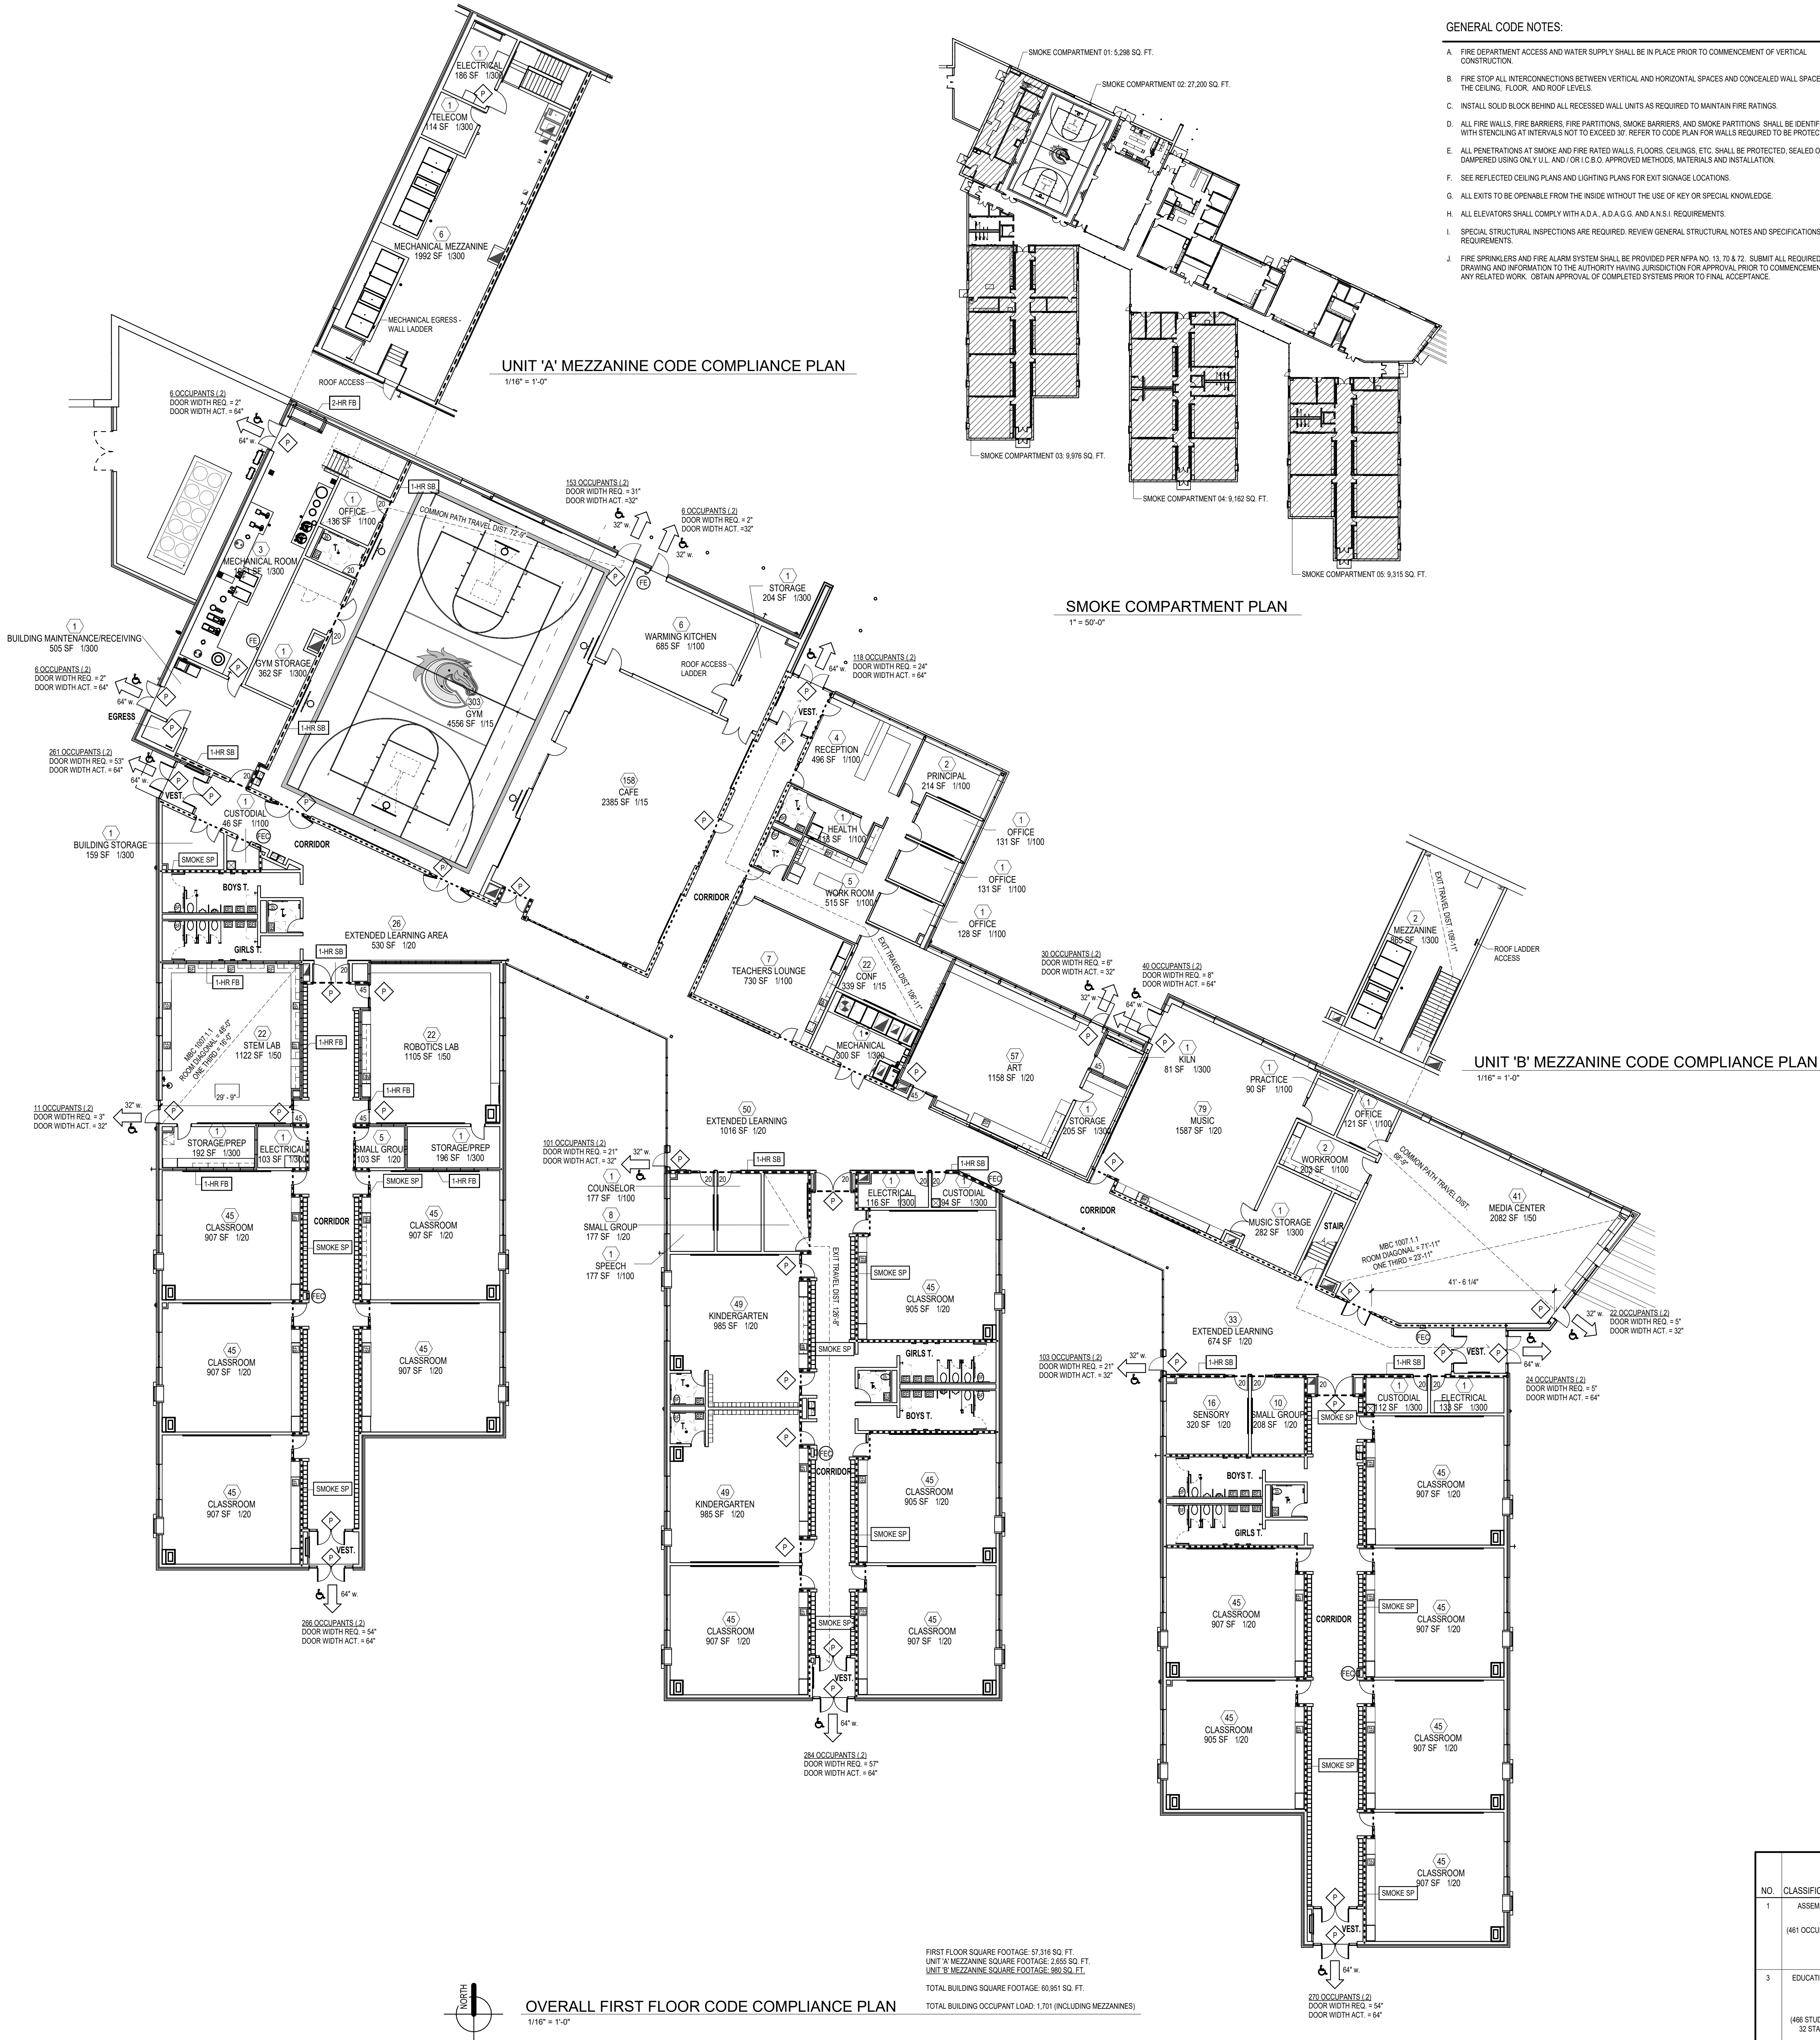

GENERAL CODE NOTES:

- FIRE DEPARTMENT ACCESS AND WATER SUPPLY SHALL BE IN PLACE PRIOR TO COMMENCEMENT OF VERTICAL CONSTRUCTION.
- FIRE STOP ALL INTERCONNECTIONS BETWEEN VERTICAL AND HORIZONTAL SPACES AND CONCEALED WALL SPACES AT THE CEILING, FLOOR, AND ROOF LEVELS.
- INSTALL SOLID BLOCK BEHIND ALL RECESSED WALL UNITS AS REQUIRED TO MAINTAIN FIRE RATINGS.
- ALL FIRE WALLS, FIRE BARRIERS, FIRE PARTITIONS, SMOKE BARRIERS, AND SMOKE PARTITIONS SHALL BE IDENTIFIED WITH STENCILING AT INTERVALS NOT TO EXCEED 30'. REFER TO CODE PLAN FOR WALLS REQUIRED TO BE PROTECTED.
- ALL PENETRATIONS AT SMOKE AND FIRE RATED WALLS, FLOORS, CEILINGS, ETC. SHALL BE PROTECTED, SEALED OR DAMPPED (USING ONLY U.I. AND/OR (C.E.D.) APPROVED METHODS, MATERIALS AND INSTALLATION.
- SEE REFLECTED CEILING PLANS AND LIGHTING PLANS FOR EXIT SIGNAGE LOCATIONS.
- ALL EXITS TO BE OPENABLE FROM THE INSIDE WITHOUT THE USE OF KEY OR SPECIAL KNOWLEDGE.
- ALL ELEVATORS SHALL COMPLY WITH A.D.A., A.D.A.G.G. AND A.N.S.I. REQUIREMENTS.
- SPECIAL STRUCTURAL INSPECTIONS ARE REQUIRED. REVIEW GENERAL STRUCTURAL NOTES AND SPECIFICATIONS FOR REQUIREMENTS.
- FIRE SPRINKLERS AND FIRE ALARM SYSTEM SHALL BE PROVIDED PER NFPA NO. 13, 70 & 72. SUBMIT ALL REQUIRED DRAWING AND INFORMATION TO THE AUTHORITY HAVING JURISDICTION FOR APPROVAL PRIOR TO COMMENCEMENT OF ANY RELATED WORK. OBTAIN APPROVAL OF COMPLETED SYSTEMS PRIOR TO FINAL ACCEPTANCE.

LEGEND - CODE COMPLIANCE PLAN

FIRE WALLS (IBC SECTION 706)
FIRE BARRIER (2-HOUR FIRE RESISTANCE RATING REQUIRED). STRUCTURALLY ENGINEERED. 20-MINUTE SELF-CLOSING DOORS. GLAZING ONLY IF ALLOWED IF DESIGNED AND TESTED AS A WALL. GLAZED OPENINGS ARE PERMITTED IF RATED AS A WALL PER ASTM E119 AND SECTION 716.2 (BC) IN MAXIMUM SIZE TESTED.

2-HR FIRE BARRIER (IBC SECTION 707 / NFPA 101 - 8.3)
FIRE BARRIER (2-HOUR FIRE RESISTANCE RATING REQUIRED). INSTALL FROM FLOOR SLAB TO UNDERSIDE OF ROOF DECK ABOVE. 20-MINUTE SELF-CLOSING DOORS (100 SQUARE INCHES MAXIMUM DOOR VISION PANEL). GLAZED OPENINGS ARE PERMITTED IF 2-HOUR RATED, PER ASTM E119 AND TABLE 716.2 (BC) AND TABLE 8.3.4.2 (NFPA 101). OPENING SHALL BE LESS THAN 25% OF THE COMMON CORRIDOR WALL PER ROOM.

1-HR FIRE BARRIER (IBC SECTION 707 / NFPA 101 - 8.3)
FIRE BARRIER (1-HOUR FIRE RESISTANCE RATING REQUIRED). INSTALL FROM FLOOR SLAB TO UNDERSIDE OF ROOF DECK ABOVE. OPENING SHALL BE LESS THAN 25% OF THE WALL. OPENING PROTECTIVES OPENED ON TYPE OF ASSEMBLY PER TABLE 16.5 (BC) AND TABLE 8.3.4.2 (NFPA 101).

CORRIDOR FIRE BARRIER (IBC SECTION 707 / NFPA 101 - 8.3)
CORRIDOR FIRE BARRIER (1-HOUR FIRE RESISTANCE RATING REQUIRED). INSTALL FROM FLOOR SLAB TO UNDERSIDE OF ROOF DECK ABOVE. 20-MINUTE SELF-CLOSING DOORS. GLAZED OPENINGS ARE PERMITTED IF 3/4-HOUR RATED, PER ASTM E119 IN THE MAXIMUM SIZE TESTED. OPENING SHALL BE LESS THAN 25% OF THE COMMON CORRIDOR WALL PER ROOM.

SMOKE BARRIER (IBC SECTION 709 / NFPA 101 - 8.3)
SMOKE BARRIER (1-HOUR FIRE RESISTANCE RATING REQUIRED). DIVIDE BUILDING INTO COMPARTMENTS TO RESTRICT MOVEMENT OF SMOKE. INSTALL FROM FLOOR SLAB TO UNDERSIDE OF ROOF DECK ABOVE. 20-MINUTE SELF-CLOSING OR SMOKE ACTIVATED LABEL DOORS. GLAZED OPENINGS ARE PERMITTED IF 3/4-HOUR RATED, PER ASTM E119 IN THE MAXIMUM SIZE TESTED. OPENING SHALL BE LESS THAN 25% OF THE COMMON CORRIDOR WALL PER ROOM.

SMOKE PARTITION (IBC SECTION 710 / NFPA 101 - 8.4)
SMOKE PARTITION (NO FIRE RESISTANCE RATING) FROM FLOOR SLAB TIGHT TO ROOF DECK OR SOLID CEILING ABOVE. GLAZED OPENINGS ARE PERMITTED NO RATING REQUIRED PER NFPA 101 14.10.2(BB). SELF-CLOSING DOORS PER 8.3.4.2 ARE NOT REQUIRED FOR NORMALLY OCCUPIED CLASSROOMS.



BUILDING EXIT WITH EGRESS WIDTH
OCCUPANT LOAD
DENOTES FIRE RESISTANCE RATING OF OPENING PROTECTIVE (IN MINUTES)
DENOTES PANIC HARDWARE DEVICE ON EACH DOOR LEAF
FIRE EXTINGUISHER - WALL HUNG W/ BRACKET
FIRE EXTINGUISHER - RECESSED CABINET
***ACCESSIBLE* ROUTE/ENTRANCE/EGRESS**
EGRESS WINDOW LOCATION

LIFE SAFETY NOTES

- CODE: NFPA 101, 2012 LIFE SAFETY CODE, AS AMENDED BY STATE FIRE MARSHAL 2015 MICHIGAN BUILDING CODE.
 - CONSTRUCTION TYPE: IIB COMPLETELY PROTECTED WITH AUTOMATIC FIRE SPRINKLER SYSTEM HAZARD OF CONTENTS: ORDINARY HAZARD.
 - OCCUPANCY: EDUCATIONAL OCCUPANCY (SPACES SUBJECT TO "ASSEMBLY" OCCUPANCY NOTED ON PLAN).
 - AREA & HEIGHT:
ALLOWABLE AREA: 65,975 SQ. FT.
ACTUAL BUILDING AREA: 60,951 SQ. FT. (REFER TO CALCULATIONS ON SHEET)
ALLOWABLE HEIGHT: 1-STORY
SMOKE COMPARTMENTS: MINIMUM OF 2 COMPARTMENTS, MAXIMUM OF 30,000 SQ. FT. EACH.
 - SEPARATION & PROTECTION:
CORRIDORS SHALL BE SMOKE TIGHT
FIRE AREAS: SEPARATED W/ 2-HR FIRE SEPARATION & 90-MIN. OPENING PROTECTIVES.
 - OCCUPANT LOAD: (BASED ON FOLLOWING - SEE PLAN)
ASSEMBLY (CONFERENCE, DINING, GYMNASIUM): 1/155 SF NET
BUSINESS: 1/100 SF GROSS
CLASSROOMS: 1/205 SF NET
KITCHENS: 1/100 SF GROSS
LIBRARIES (READING AREAS): 1/50 SF NET
LIBRARIES (STACK AREAS): 1/100 SF GROSS
LOCKERS: 1/7 SF NET, OR 1/115 SF GROSS INCLUDING SHOWERS, TOILETS & DRYING
MECHANICAL EQUIPMENT: 1/300 SF GROSS
SHOPS, LABS, VOC. ROOMS: 1/50 SF NET
STAGES: 1/15 SF NET
STORAGE: 1/300 SF GROSS
 - EGRESS REQUIREMENTS:
A. 6'-0" MINIMUM CORRIDOR WIDTH (CORRIDOR CAPACITY = OCCUPANT LOAD/REQUIRED NUMBER OF EXITS)
B. EGRESS WIDTHS: 1/2" PER PERSON (LEVEL OR RAMPED)
C. 200' MAXIMUM TRAVEL DISTANCE
D. 20' DEAD-END MAXIMUM TRAVEL IN CORRIDOR
E. 75' MAXIMUM COMMON PATH OF TRAVEL
F. EXITS:
(1) 2 REMOTE EXITS REQUIRED FOR EDUCATIONAL SPACES >50 PEOPLE OR >1,000 SQ. FT. IN AREA
(2) MINIMUM NUMBER PER OCCUPANTS: 2 IF <501, 3 IF <1001, 4 IF >1001
(3) WINDOWS FOR RESCUE REQUIRED IN BUILDINGS NOT PROTECTED BY AUTOMATIC SPRINKLER SYSTEM
(4) PANIC HARDWARE AT AREAS >100 OCCUPANT LOAD IF DOOR PROVIDED WITH LATCH OR LOCK
(5) DISCHARGE: ALL EXITS SHALL TERMINATE AT A PUBLIC WAY OR AN EXTERIOR EXIT DISCHARGE
G. HORIZONTAL EXITS:
(1) SUBSTITUTED FOR NO MORE THAN ONE-HALF OF REQUIRED EXITS
(2) FIRE BARRIERS SEPARATING BUILDING AREAS WITH HORIZ. EXITS BETWEEN SHALL BE 2-HOUR RATED
(3) WHERE SERVING BOTH SIDES OF FIRE BARRIER ADJACENT OPENINGS REQUIRED WITH DOORS SWINGING IN OPPOSITE DIRECTIONS
H. DOORS:
(1) MINIMUM CLEAR WIDTH SHALL BE 32"
(2) SIDE HINGED
(3) SWING IN DIRECTION OF TRAVEL WHERE OCCUPANT LOAD IS >50
(4) SELF-CLOSING OR AUTOMATIC-CLOSING IN FIRE BARRIERS AND HORIZONTAL EXITS
 - INTERIOR FINISH:
A. EXITS - CLASS A
B. ALL OTHER: CLASS A OR B
C. INTERIOR WALL & CEILING FINISH IF LESS THAN 10% OF AGGREGATE WALL & CEILING AREAS OF ANY ROOM MAY BE CLASS C.
 - OTHER PROVISIONS:
BUILDING CONSTRUCTION - MICHIGAN BUILDING CODE 2015
ELECTRICAL - 2023 NFPA 70 (NEC) AS AMENDED BY MICHIGAN PART 8 RULES
MECHANICAL - MICHIGAN MECHANICAL CODE 2021
PLUMBING - MICHIGAN PLUMBING CODE 2021
FIRE ALARM SYSTEM - NFPA 70 & 72
FIRE EXTINGUISHERS - NFPA 10
FIRE SPRINKLERS - NFPA 13
- FIRESTOPPING REQUIREMENT**
ALL OPENINGS AROUND MECHANICAL, PLUMBING, ELECTRICAL, AND STRUCTURAL PENETRATIONS THRU A FIRE RESISTIVE RATED ASSEMBLY (INCLUDING FLOORS) SHALL BE SEALED WITH FIRE RATED FIRESTOPPING IN COMPLIANCE WITH ASTM E814 AND EQUIVALENT TO FIRE RATING REQUIRED. PENETRATIONS THRU SMOKE RESISTIVE NON-FIRE RATED ROOM WALLS SHALL BE SEALED SMOKE TIGHT.

NO.	CLASSIFICATION	OCCUPANCY	DESCRIPTION	WATER CLOSETS		LAVATORIES		BATH/TUBS/SHOWERS	DRINKING FOUNTAINS	OTHER
				MALE	FEMALE	MALE	FEMALE			
1	ASSEMBLY	A-3	GYMNASIUM + CAFETERIA	1 PER 125 REQUIRED 2 ACTUAL 4	1 PER 65 REQUIRED 4 ACTUAL 4	1 PER 200 REQUIRED 2 ACTUAL 3	1 PER 200 REQUIRED 2 ACTUAL 3	N/A	1 PER 500 REQUIRED 1 ACTUAL 2	1 SERVICE SINK REQUIRED 1 ACTUAL 1
3	EDUCATIONAL	E	EDUCATIONAL FACILITIES	2 ADDITIONAL, B.F. UNSEX. 1 PER 50 REQUIRED 5 ACTUAL 8	1 PER 50 REQUIRED 5 ACTUAL 8	2 ADDITIONAL, B.F. UNSEX. 1 PER 50 REQUIRED 5 ACTUAL 6	2 ADDITIONAL, B.F. UNSEX. 1 PER 50 REQUIRED 5 ACTUAL 6	N/A	1 PER 100 REQUIRED 5 ACTUAL 6	1 SERVICE SINK REQUIRED 1 ACTUAL 2



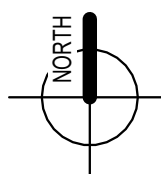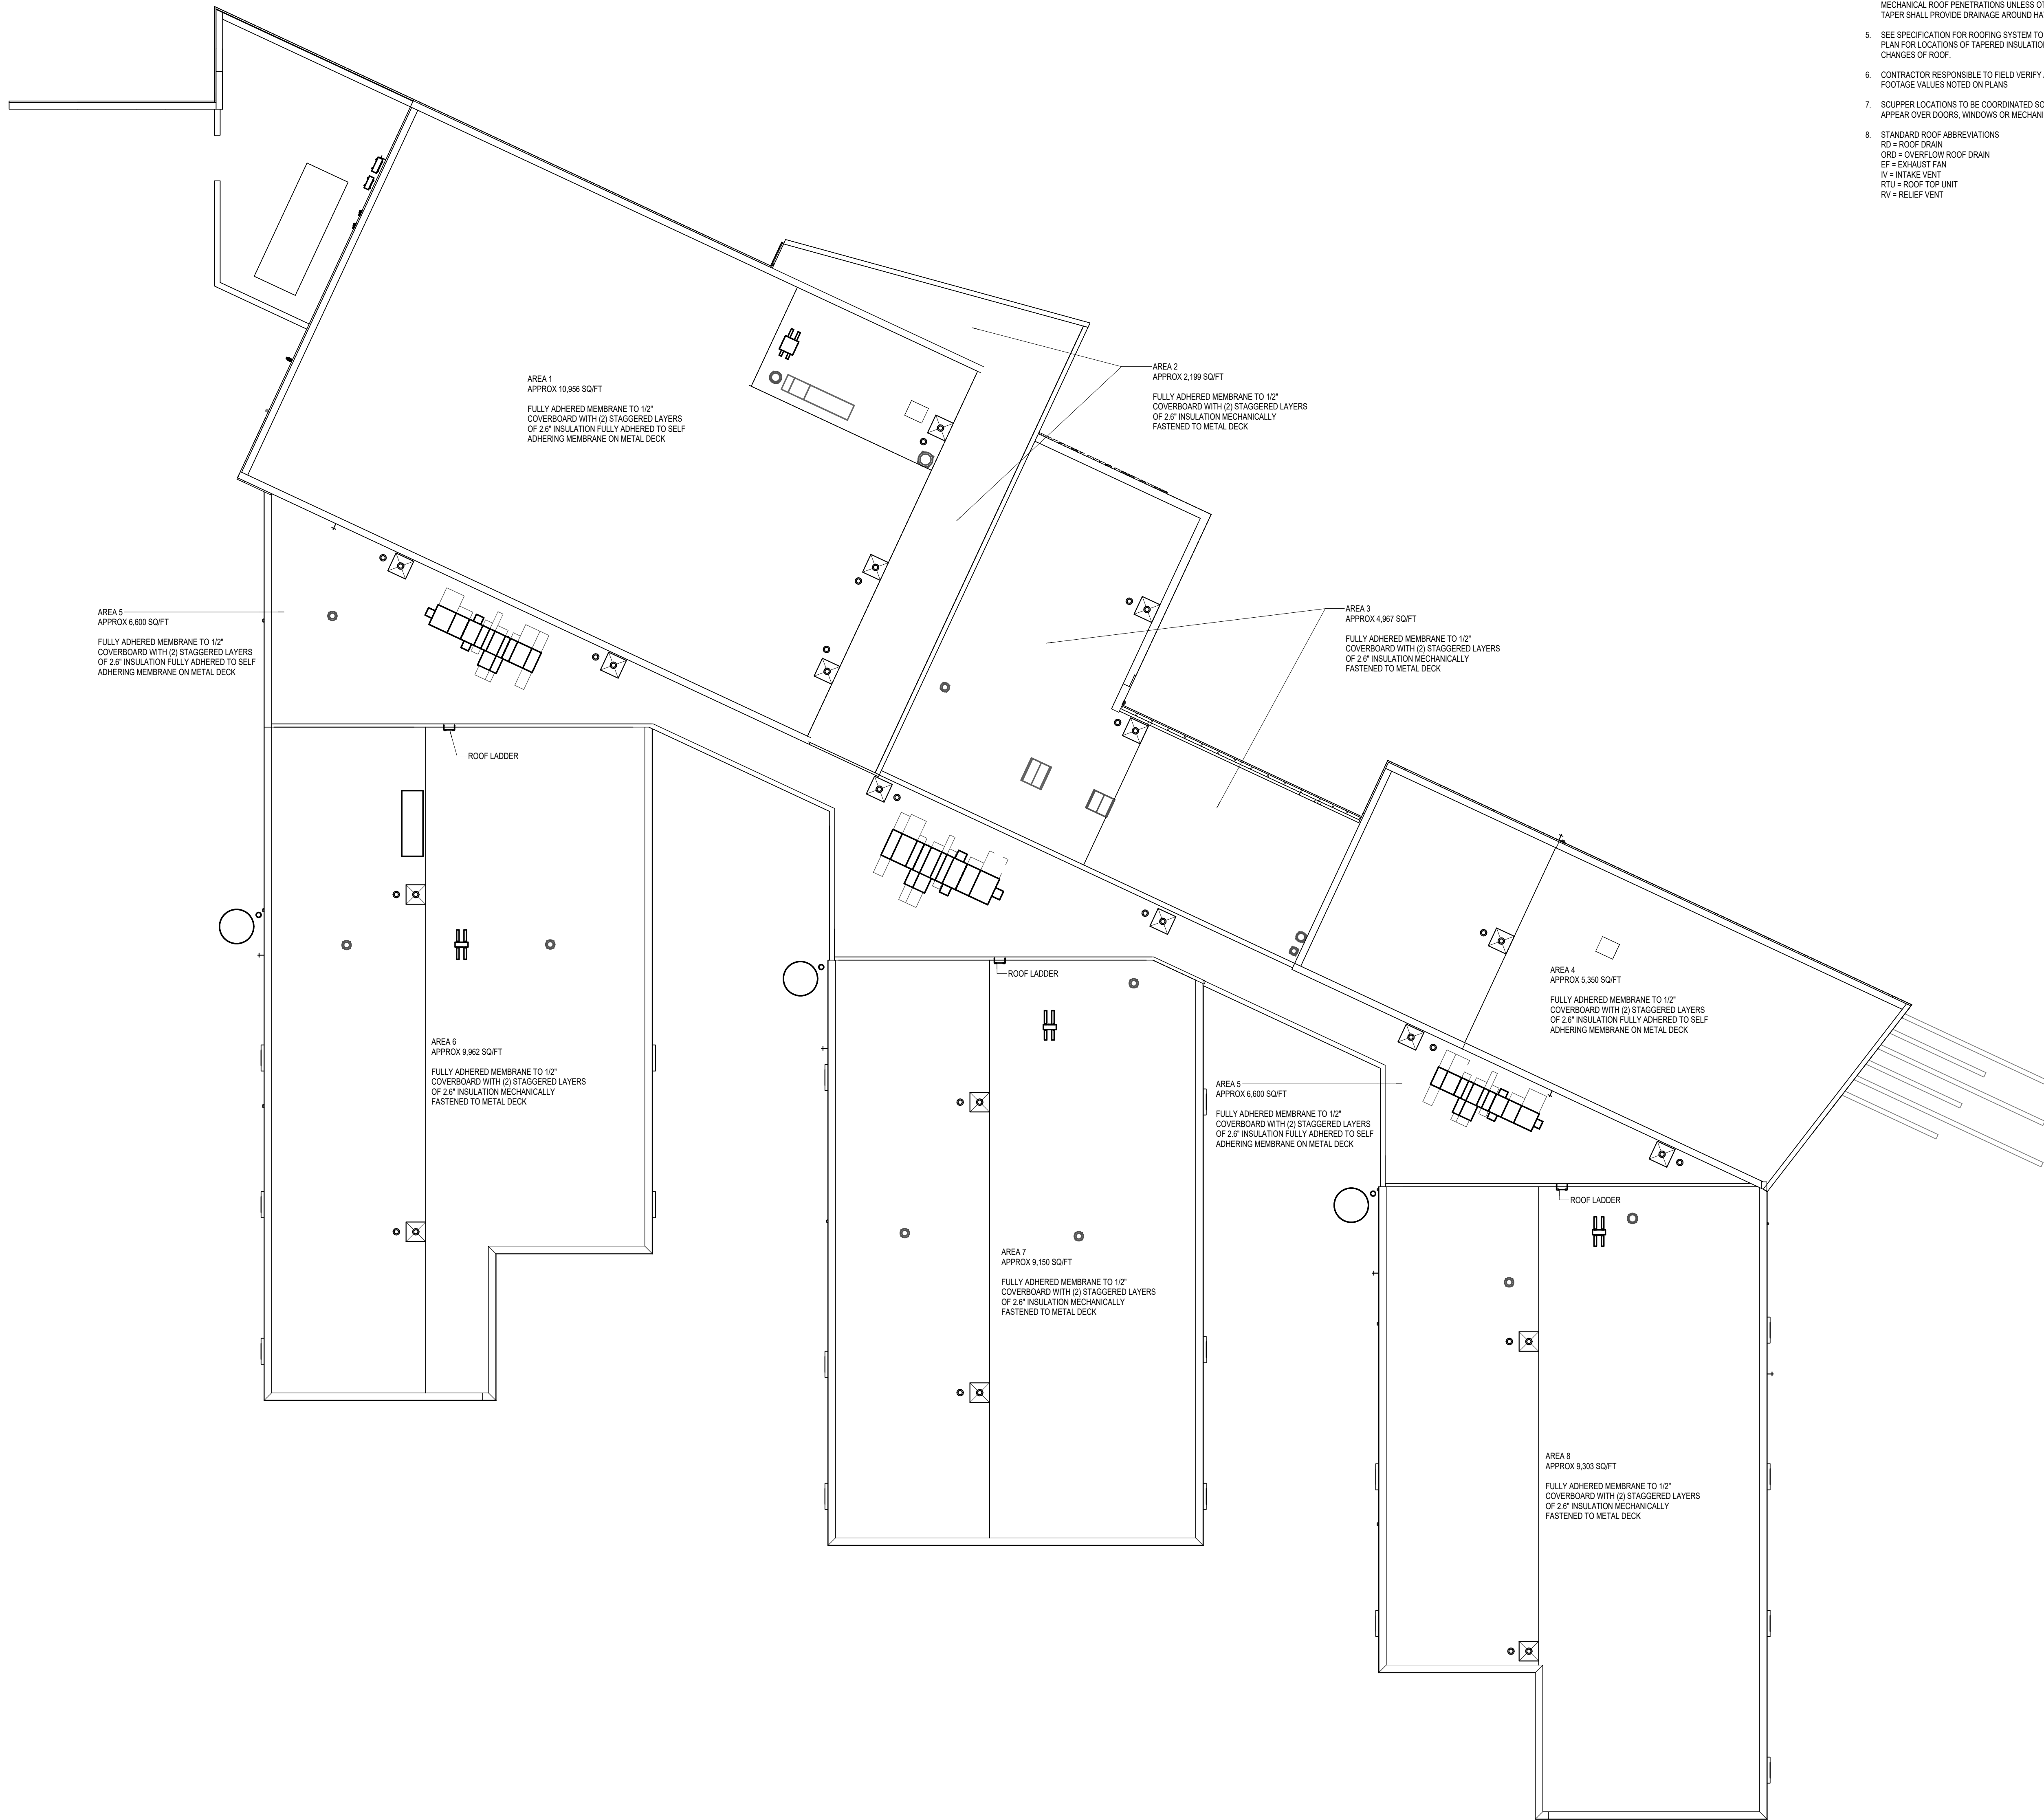


OVERALL ROOF PLAN

1/16" = 1'-0"

GENERAL NOTES

1. ROOF DETAILS- LOCATED ON SHEET A7.01
 - ROOF DRAIN - 1/A2.3A
 - ROOF OVERFLOW DRAIN - 4/A2.3A
 - FASTENING ENHANCEMENT AT CORNER - SEE SPEC AND DETAIL
 - PLUMBING VENT - 3/A2.3A
 - METAL COPING SPICE DETAIL - 2/A7.01
 - ROOF CURB DETAIL - 5/A2.3A
2. REFER TO PLUMBING DRAWINGS FOR LOCATION AND NUMBER OF PLUMBING VENTS THRU ROOF.
3. REFER TO MECHANICAL DRAWINGS TO COORDINATE ALL ROOF PENETRATIONS & LOCATIONS.
4. PROVIDE 1/2" TAPERED CRICKETS AT ALL ROOF HATCHES AND MECHANICAL ROOF PENETRATIONS UNLESS OTHERWISE NOTED. TAPER SHALL PROVIDE DRAINAGE AROUND HATCH AND EQUIPMENT.
5. SEE SPECIFICATION FOR ROOFING SYSTEM TO BE USED AND ROOF PLAN FOR LOCATIONS OF TAPERED INSULATION AND OR SLOPE CHANGES OF ROOF.
6. CONTRACTOR RESPONSIBLE TO FIELD VERIFY ALL SQUARE FOOTAGE VALUES NOTED ON PLANS
7. SCUPPER LOCATIONS TO BE COORDINATED SO THAT THEY DO NOT APPEAR OVER DOORS, WINDOWS OR MECHANICAL LOGGERS
8. STANDARD ROOF ABBREVIATIONS
 - RD = ROOF DRAIN
 - ORD = OVERFLOW ROOF DRAIN
 - EF = EXHAUST FAN
 - IV = INTAKE VENT
 - RTU = ROOF TOP UNIT
 - RV = RELIEF VENT

LEGEND

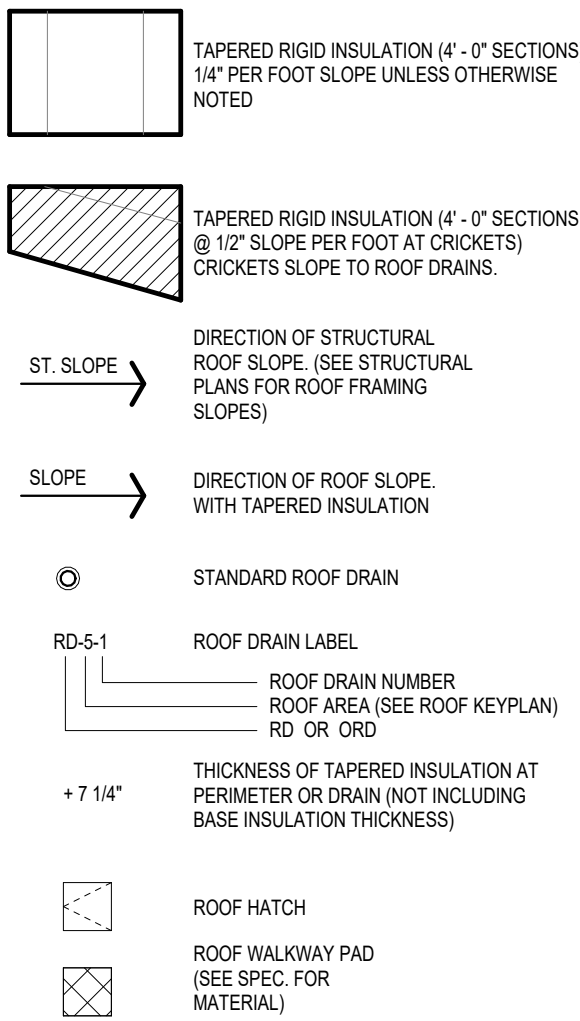

ISSUANCES

04.16.2024 BIDS &
CONSTRUCTION

DRAWN JTD
REVIEWED DAS

PROJECT NO. 5-5900

NO PART OF THIS DRAWING MAY BE
USED OR REPRODUCED IN ANY FORM
OR BY ANY MEANS, OR STORED IN A
DATA BASE OR RETRIEVAL SYSTEM,
WITHOUT PRIOR WRITTEN
PERMISSION OF

GMB COPYRIGHT © 2024
ALL RIGHTS RESERVED


OVERALL ROOF PLAN

- GENERAL FLOOR PLAN NOTES:
- DIMENSIONS GIVEN ARE TO THE FACE OF MASONRY UNITS OR TO THE FINISHED FACE OF METAL STUD PARTITION WALLS.
 - REFERENCE STRUCTURAL DRAWINGS FOR CONCRETE SLAB SIZES AND SLAB RELATED INFORMATION.
 - INTERIOR STUD WALLS ARE TO USE 3/8" METAL STUD FRAMING UNLESS OTHERWISE NOTED.
 - TURN UP VAPOR RETARDER MATERIAL AT JOINTS BETWEEN FLOOR SLAB AND FOUNDATION WALL UNLESS NOTED OTHERWISE.
 - SEE FOUNDATION PLANS FOR FLOOR SLAB RECESSES FOR TILE, WOOD FLOOR, ETC. (VERIFY RECESS REQUIRED BY MFR.)
 - EXTEND ALL INTERIOR WALL PARTITIONS (MASONRY OR STUDS) TO BOTTOM OF DECK ABOVE UNLESS NOTED OTHERWISE.
 - REFERENCE STRUCTURAL, MECHANICAL, PLUMBING AND ELECTRICAL FOR ITEMS NOT SHOWN. COORDINATE AS REQUIRED INCLUDING NECESSARY FRAMING, BLOCKING, ETC.
 - FIELD VERIFY ALL DIMENSIONS PRIOR TO FABRICATION OF ANY CABINETRY, FRAMES, STRUCTURAL ITEMS, ETC.
 - PROVIDE PAINTED ACCESS PANELS IN WALLS AND CEILING TO PROVIDE ACCESS TO CONCEALED ITEMS INCLUDING BUT NOT LIMITED TO VALVES, CONTROLS, MECH. EQUIPMENT, ETC. ACCESS PANELS MAY NOT ALWAYS BE SHOWN ON PLANS. IT IS THE SUB CONTRACTOR RESPONSIBILITY TO DETERMINE LOCATIONS. COORDINATE LOCATIONS WITH OTHER GENERAL CONTRACTOR, SITE SUPERVISOR.
 - COORDINATE WALLS WITH COLUMNS AND OTHER ENCASED ITEMS. COLUMNS ARE TO BE CONTAINED WITHIN WALLS. THE FRAMING CONTRACTOR SHALL INCREASE FRAMING SIZE TO ACCOMMODATE COLUMNS, DRAIN LEADERS, PIPING, ELECTRICAL PANELS, ETC. WHERE WALLS REQUIRE EXTRA WIDTH THE ENTIRE WALL SHALL BE WIDENED UNLESS APPROVED BY ARCHITECT.
 - ALL GUARDRAILS AND HANDRAILS SHALL BE FABRICATED AND INSTALLED IN ACCORDANCE WITH ALL REQUIREMENTS OF THE 2015 M.B.C., ANSI ICC A117.1-2009 & AMERICANS WITH DISABILITIES ACT GUIDELINES. THE MOST STRINGENT SHALL PREVAIL.
 - PROVIDE MINIMUM CLEARANCES AT ALL DOORS PER DETAILS. SEE 00.01 FOR REQUIREMENTS.
 - FOR ALL CABINETRY, SEE INTERIOR ELEVATIONS FOR LAYOUTS. FIELD VERIFY CLEAR WIDTHS PRIOR TO FABRICATION.
 - ALL EXTERIOR BLOCK CORNERS ARE TO BE BULLNOSE BLOCK EXCEPT CONCRETE BLOCK COLUMNS, PIERS AND WALLS TO RECEIVE TILE - UNLESS NOTED OTHERWISE.
 - CONTRACTOR TO MAINTAIN / REPAIR RATING OF EXISTING PARTITIONS AS AFFECTED BY DEMOLITION / NEW CONSTRUCTION. TYPICAL THROUGHOUT.
 - SEAL ALL PENETRATIONS IN FIRE RATED FLOORS AND WALLS WITH APPROVED FIRESTOPPING.
 - WHERE SPECIALTY BLOCK IS REQUIRED AT THE SAME HEIGHT ON BOTH SIDES OF A WALL USE (2) SPECIALTY BLOCKS BACK TO BACK TO MAINTAIN THE FINISHED WALL APPEARANCE BOTH SIDES OF THE WALL. COORDINATE WITH STRUCTURAL FOR LIMITS CONDITIONS PER SPECIFICATIONS.
 - WALLS TO BE PATCHED WITH LIME MATERIALS WHERE EXISTING WALLS HAVE BEEN COMPROMISED FROM DEMOLITION. THIS SHALL INCLUDE, BUT NOT BE LIMITED TO REMOVAL AND REINSTALLATION OF CASEWORK AND WALL MOUNTED EQUIPMENT IN ORDER TO ACHIEVE SAID PATCH. IN AREAS WHERE BLOCK OR BRICK HAVE BEEN USED, NEW MASONRY TO BE TOOTHED IN AND MATCH EXISTING. AREAS AND FINISHES IN QUESTION SHALL BE COORDINATED WITH ARCHITECT.
 - SEE STRUCTURAL FRAMING PLANS FOR ADDITIONAL WALL REINFORCING REQUIREMENTS. MINIMUM REINFORCING (FOR ALL WALLS NOT OTHERWISE NOTED ON STRUCTURAL PLANS):
 - ALL BEARING WALLS SHALL RECEIVE A MINIMUM REINFORCING OF R1-5/8".
 - ALL EXTERIOR WALLS SHALL RECEIVE A MINIMUM REINFORCING OF R1-5/8".
 - ALL INTERIOR NON-BEARING WALLS OVER 10'-0" HIGH SHALL RECEIVE A MINIMUM REINFORCING OF R1-5/8".

WALL LEGEND	
	5/8" GYP. BOARD BOTH SIDES 3/8" LIGHT GA. METAL FRAMING AT 16" O.C. SOUND BATT FULL HEIGHT OF WALL WALLS TO BOTTOM OF DECK UNLESS NOTED OTHERWISE
	5/8" GYP. BOARD BOTH SIDES 7/8" LIGHT GA. METAL FRAMING AT 16" O.C. SOUND BATT FULL HEIGHT OF WALL WALLS TO BOTTOM OF DECK UNLESS NOTED OTHERWISE
	CMU WALL SEE FLOOR PLANS FOR REQUIRED WALL REINFORCING. NOMINAL DIMENSIONS GIVEN (8" TYPICAL U.N.O.)
	BRICK AND CMU WALL W/ 2" SPRAY APPLIED INSULATION SEE FLOOR PLANS FOR REQUIRED WALL REINFORCING. NOMINAL DIMENSIONS GIVEN. SEE WALL SECTIONS FOR ADDITIONAL DETAILS. SANDING, ETC. (3/8" BRICK & 8" CMU TYPICAL U.N.O.)
	METAL SIDING AND CMU WALL W/ 2" SPRAY APPLIED INSULATION SEE FLOOR PLANS FOR REQUIRED WALL REINFORCING. NOMINAL DIMENSIONS GIVEN. SEE WALL SECTIONS FOR ADDITIONAL DETAILS. SANDING, ETC. (METAL SIDING OVER 3/2" GIRTS & 8" CMU TYPICAL U.N.O.)
	CONCRETE WALL SEE STRUCTURAL PLANS FOR REQUIRED REINFORCING
	BURNISHED BLOCK - BURNISHED SIDE TO FACE CIRCULATION SPACES


-FIRE RATINGS AS CALLED FOR ON CODE COMPLIANCE PLAN
DIMENSIONS GIVEN ARE TO THE FINISHED FACE OF CMU OR GYPSUM WALL BOARD UNLESS NOTED OTHERWISE

1
A2.1A
STAIR WING WALL
1/4" = 1'-0"

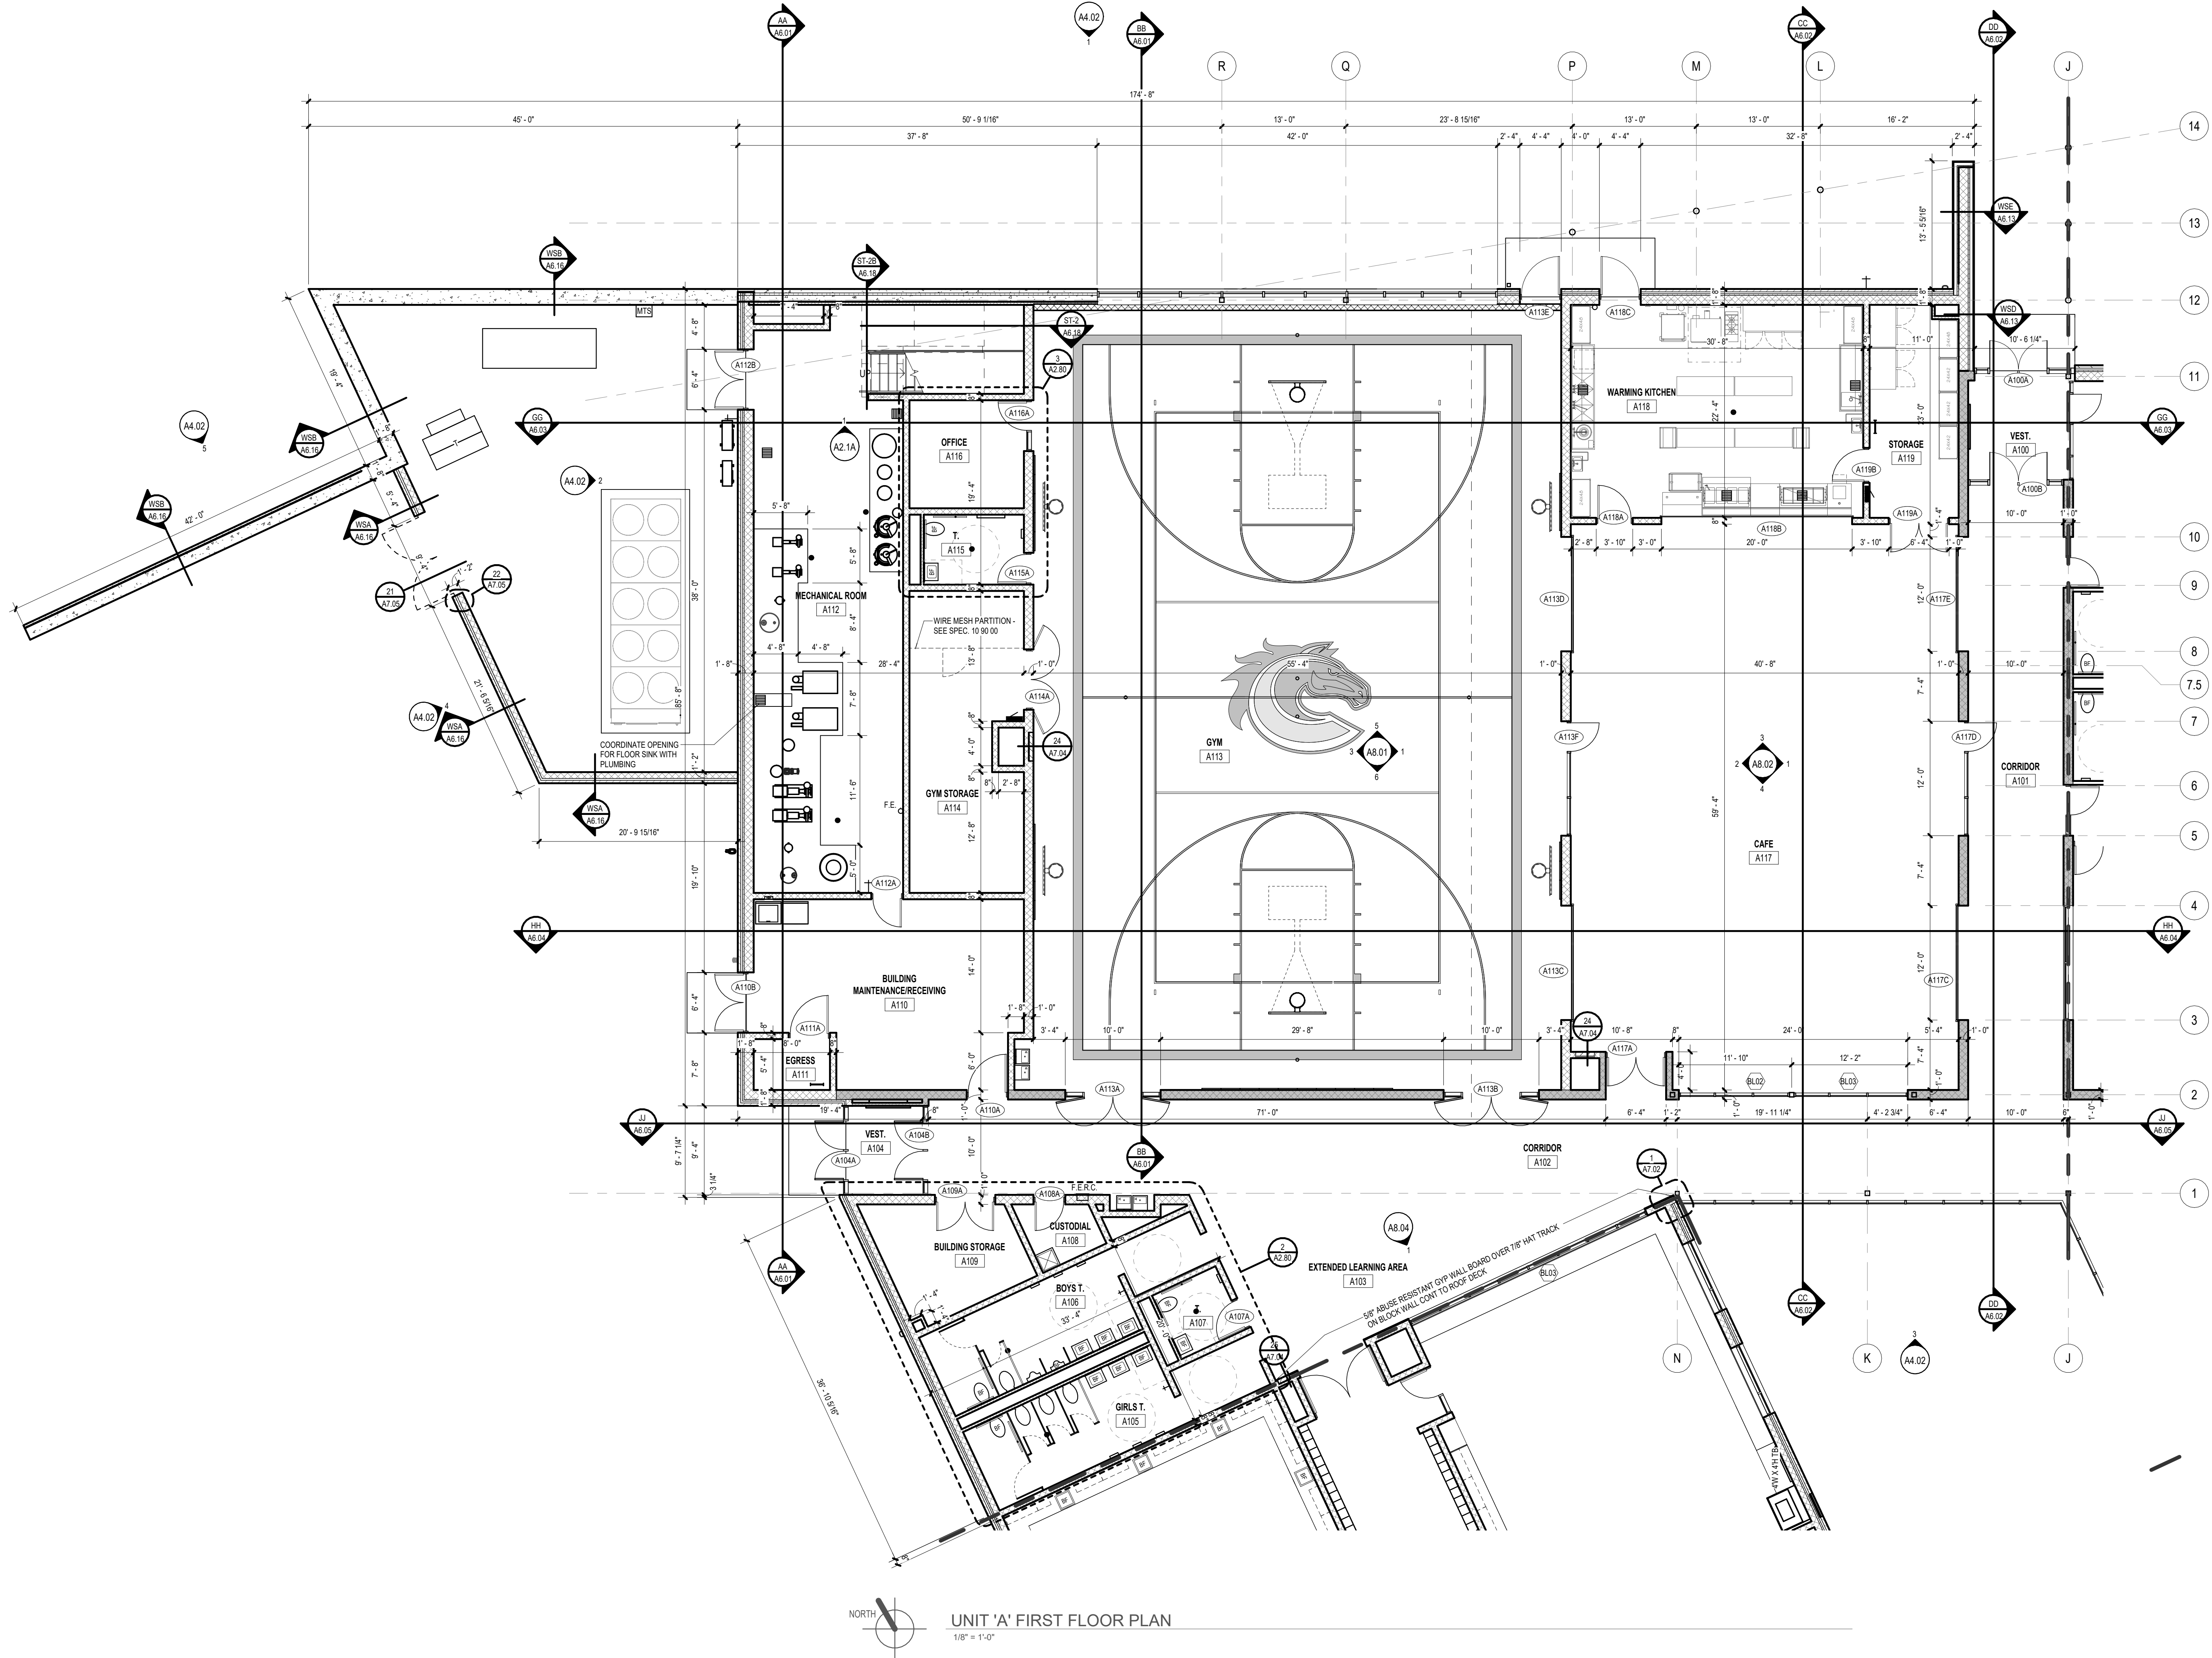


TOILET ACCESSORIES LEGEND (SEE SHEET G0.01 FOR MOUNTING HEIGHTS) (SEE SPECS)			
	1		2
	3		4
	5		6
	7		


NOTES:
(1) - OWNER PROVIDED CONTRACTOR INSTALLED SEE SPECIFICATION

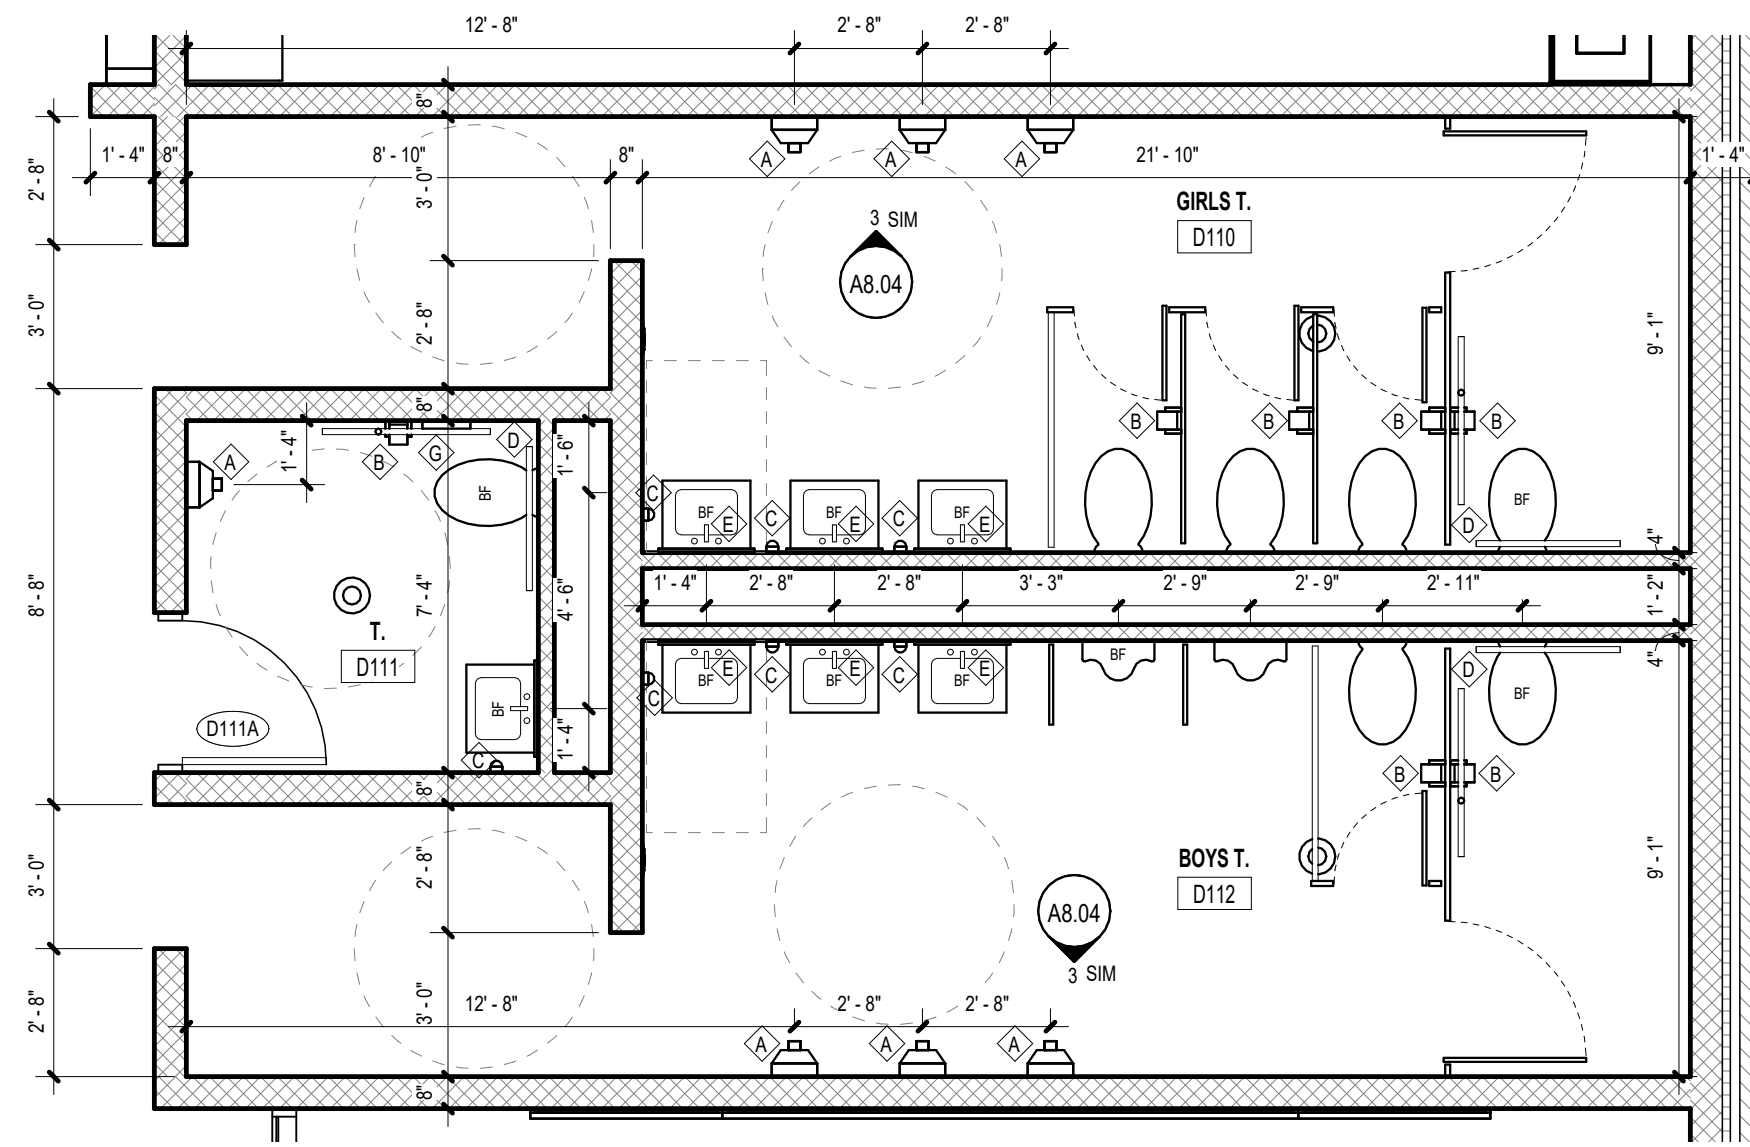


6 UNIT 'D' ENLARGED TOILET PLAN
1/4" = 1'-0"

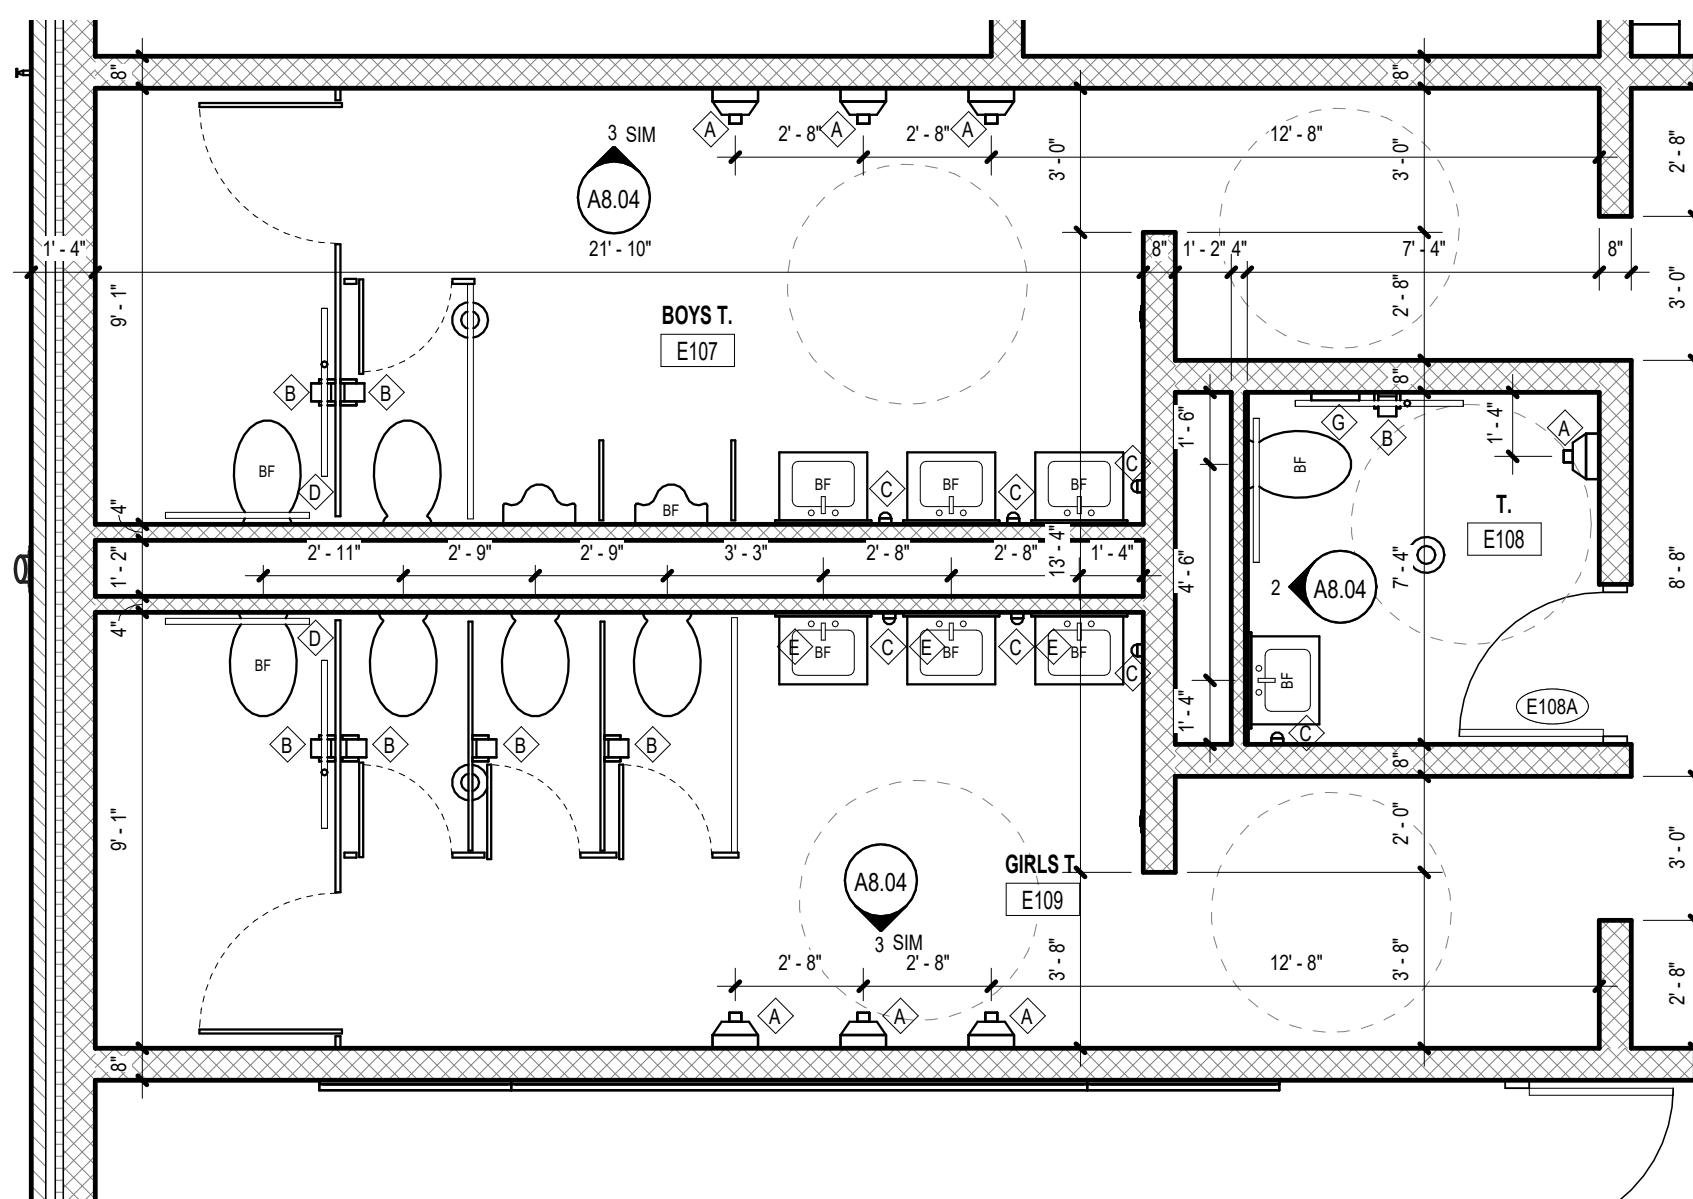


4 UNIT 'E' ENLARGED TOILET PLAN
1/4" = 1'-0"

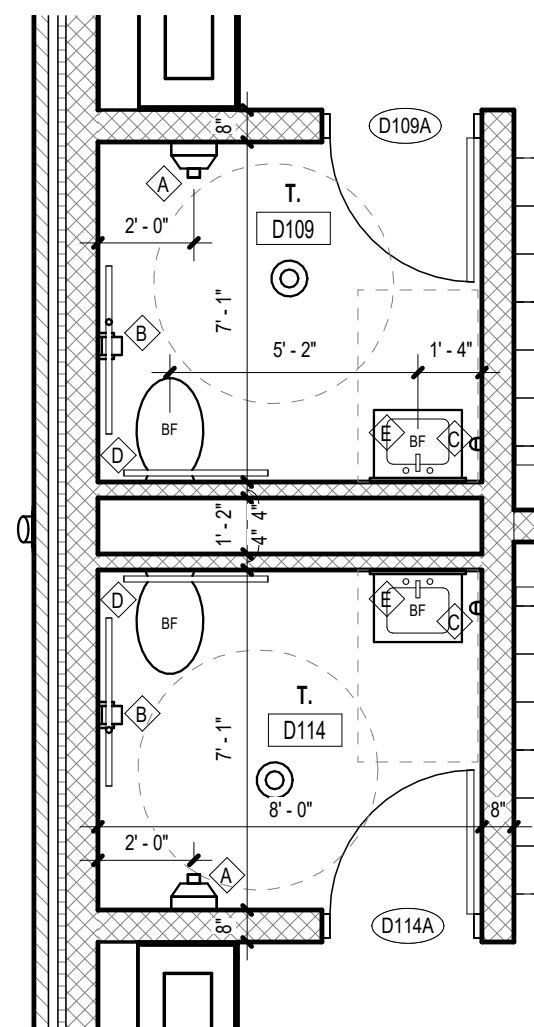


5 D109 AND D114 ENLARGED TOILET PLAN
1/4" = 1'-0"

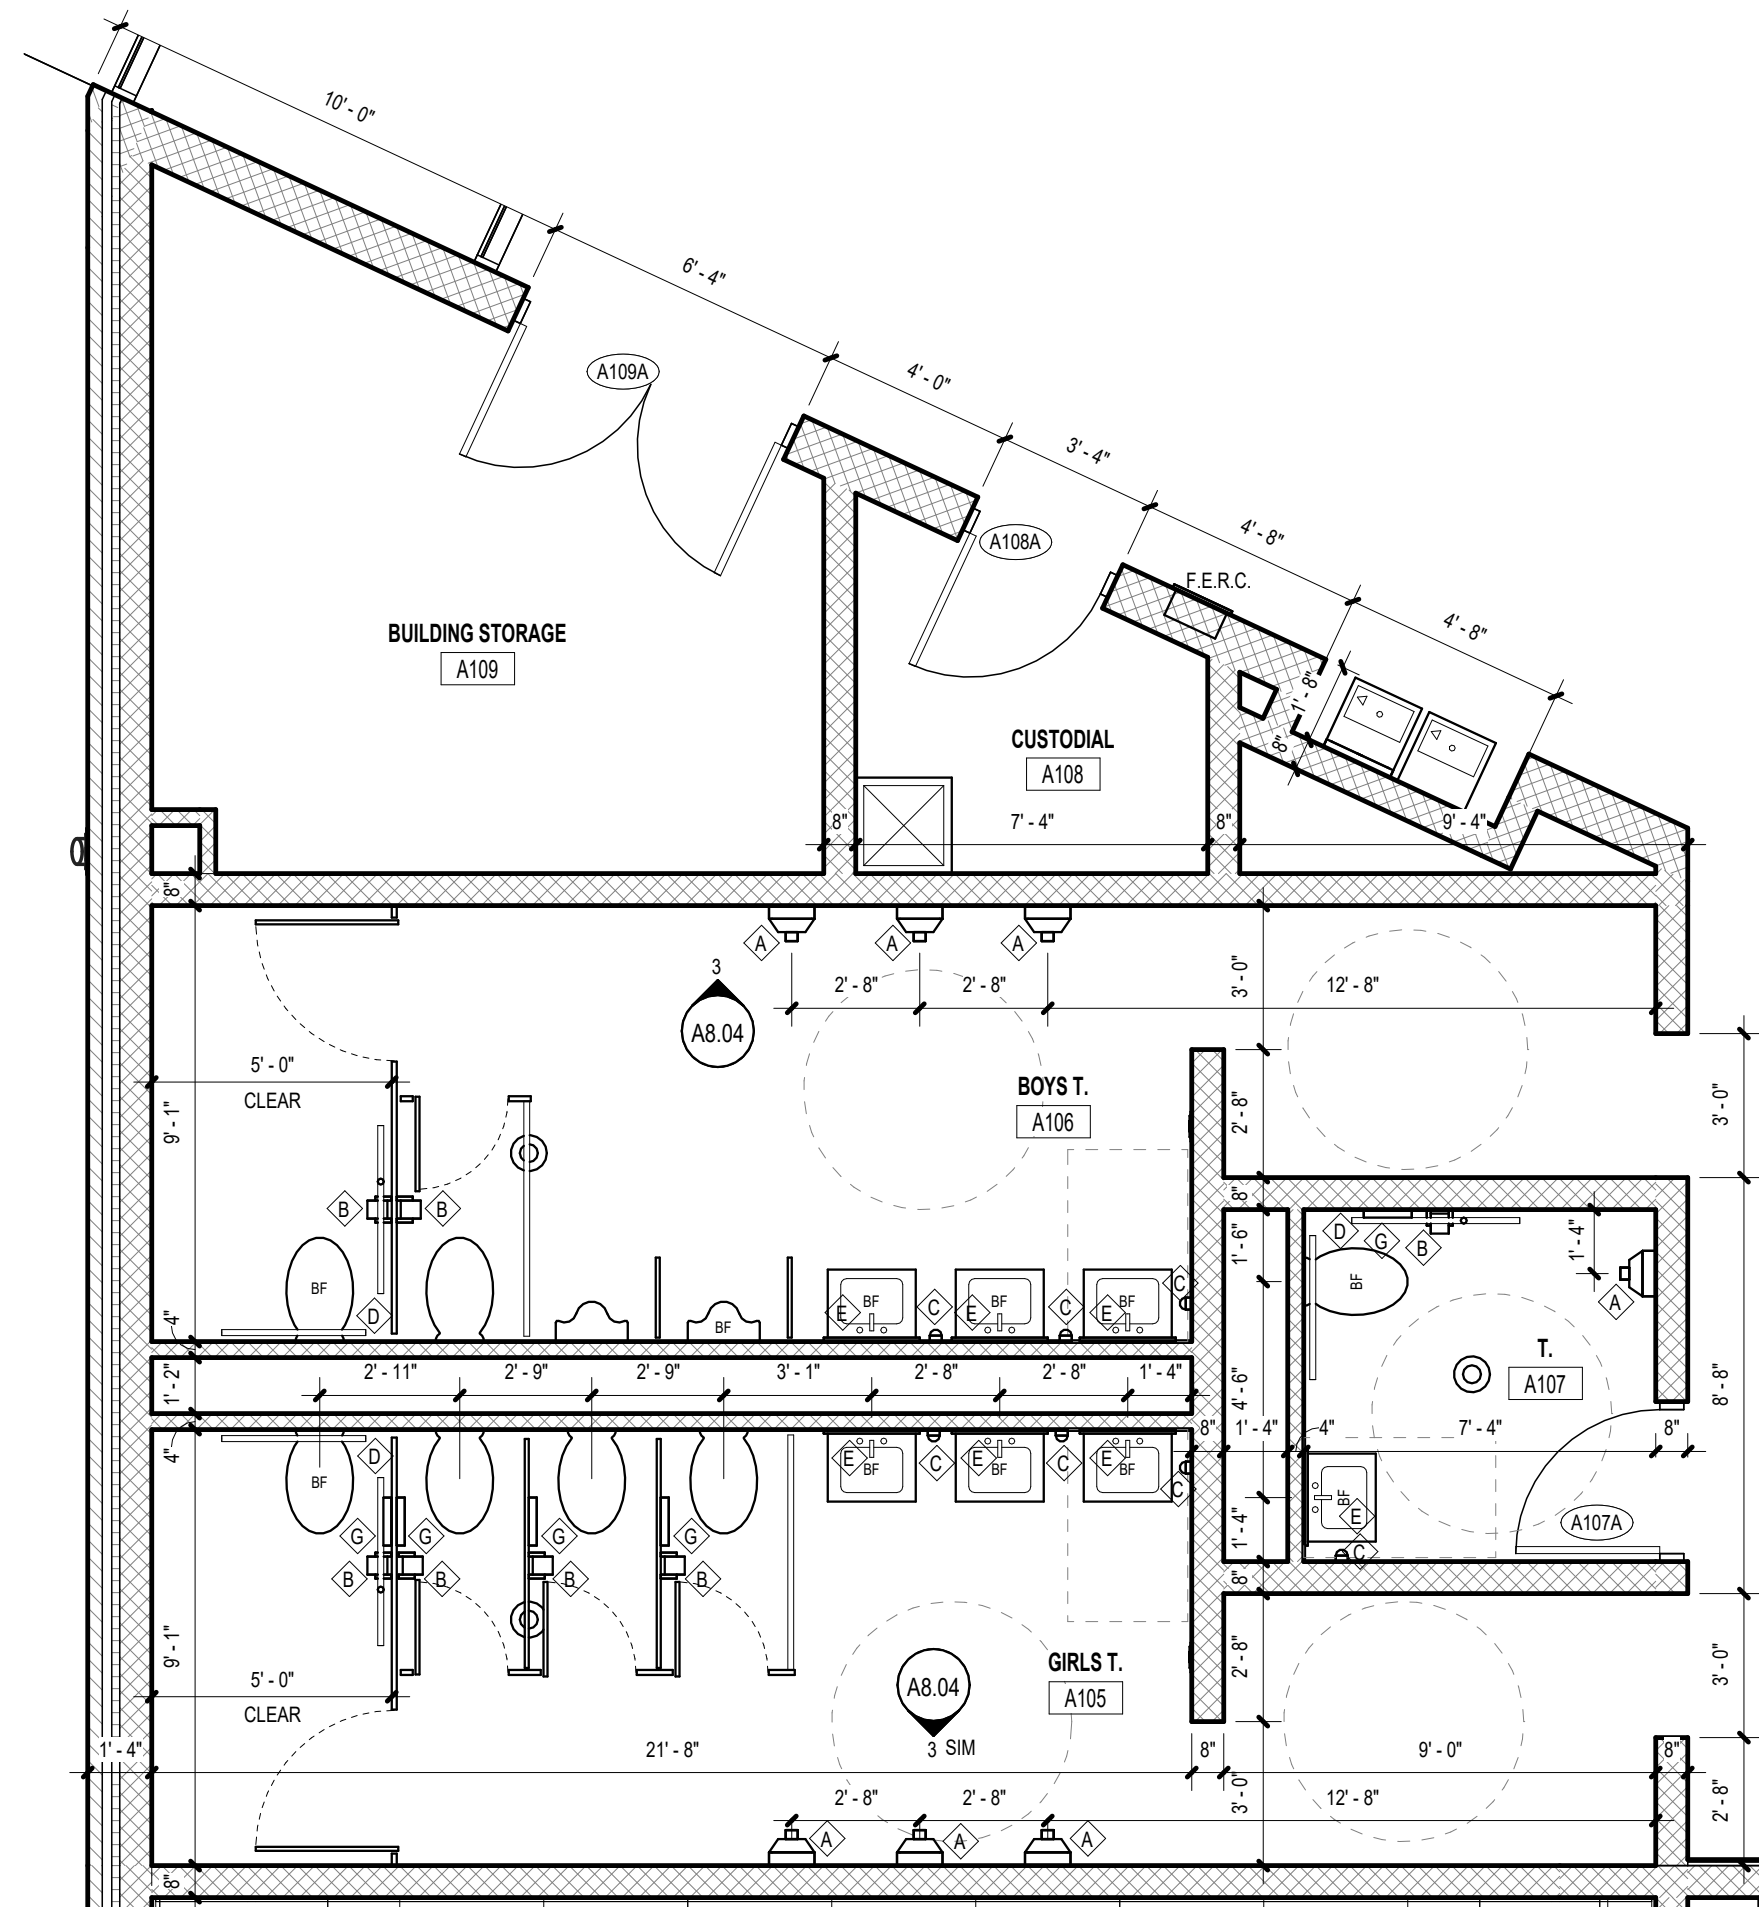


2 UNIT 'A' ENLARGED PLAN
1/4" = 1'-0"

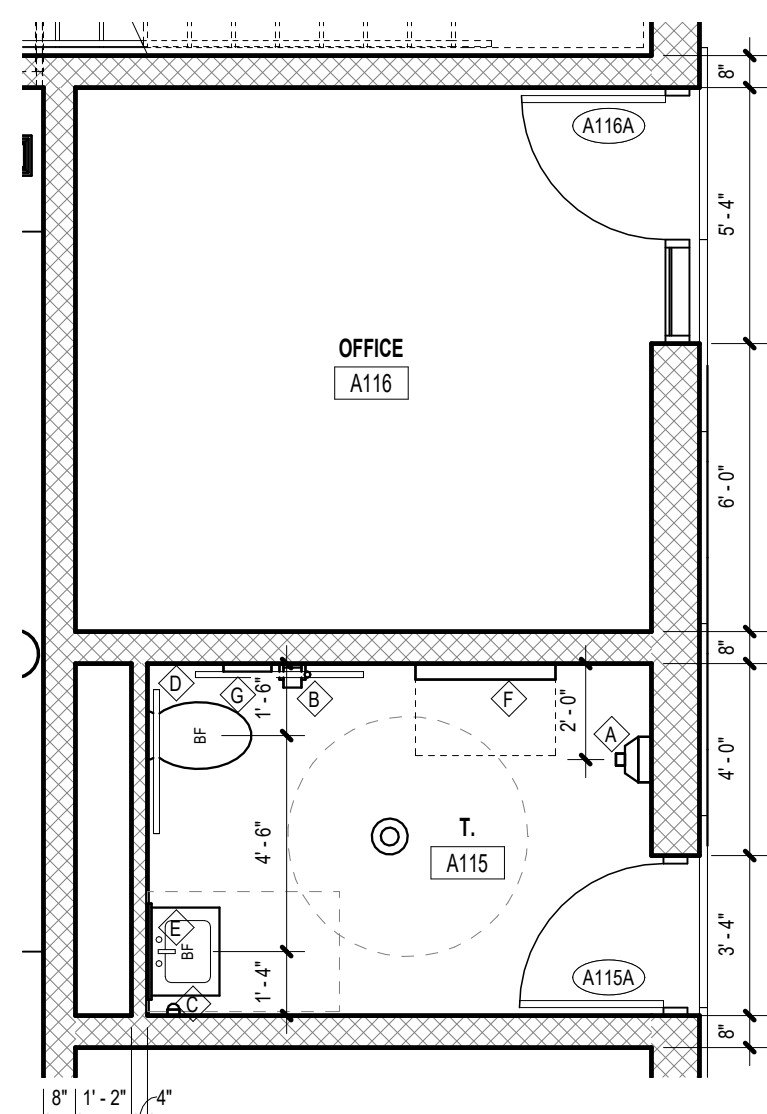


3 ENLARGED GYM OFFICE AND TOILET PLAN
1/4" = 1'-0"

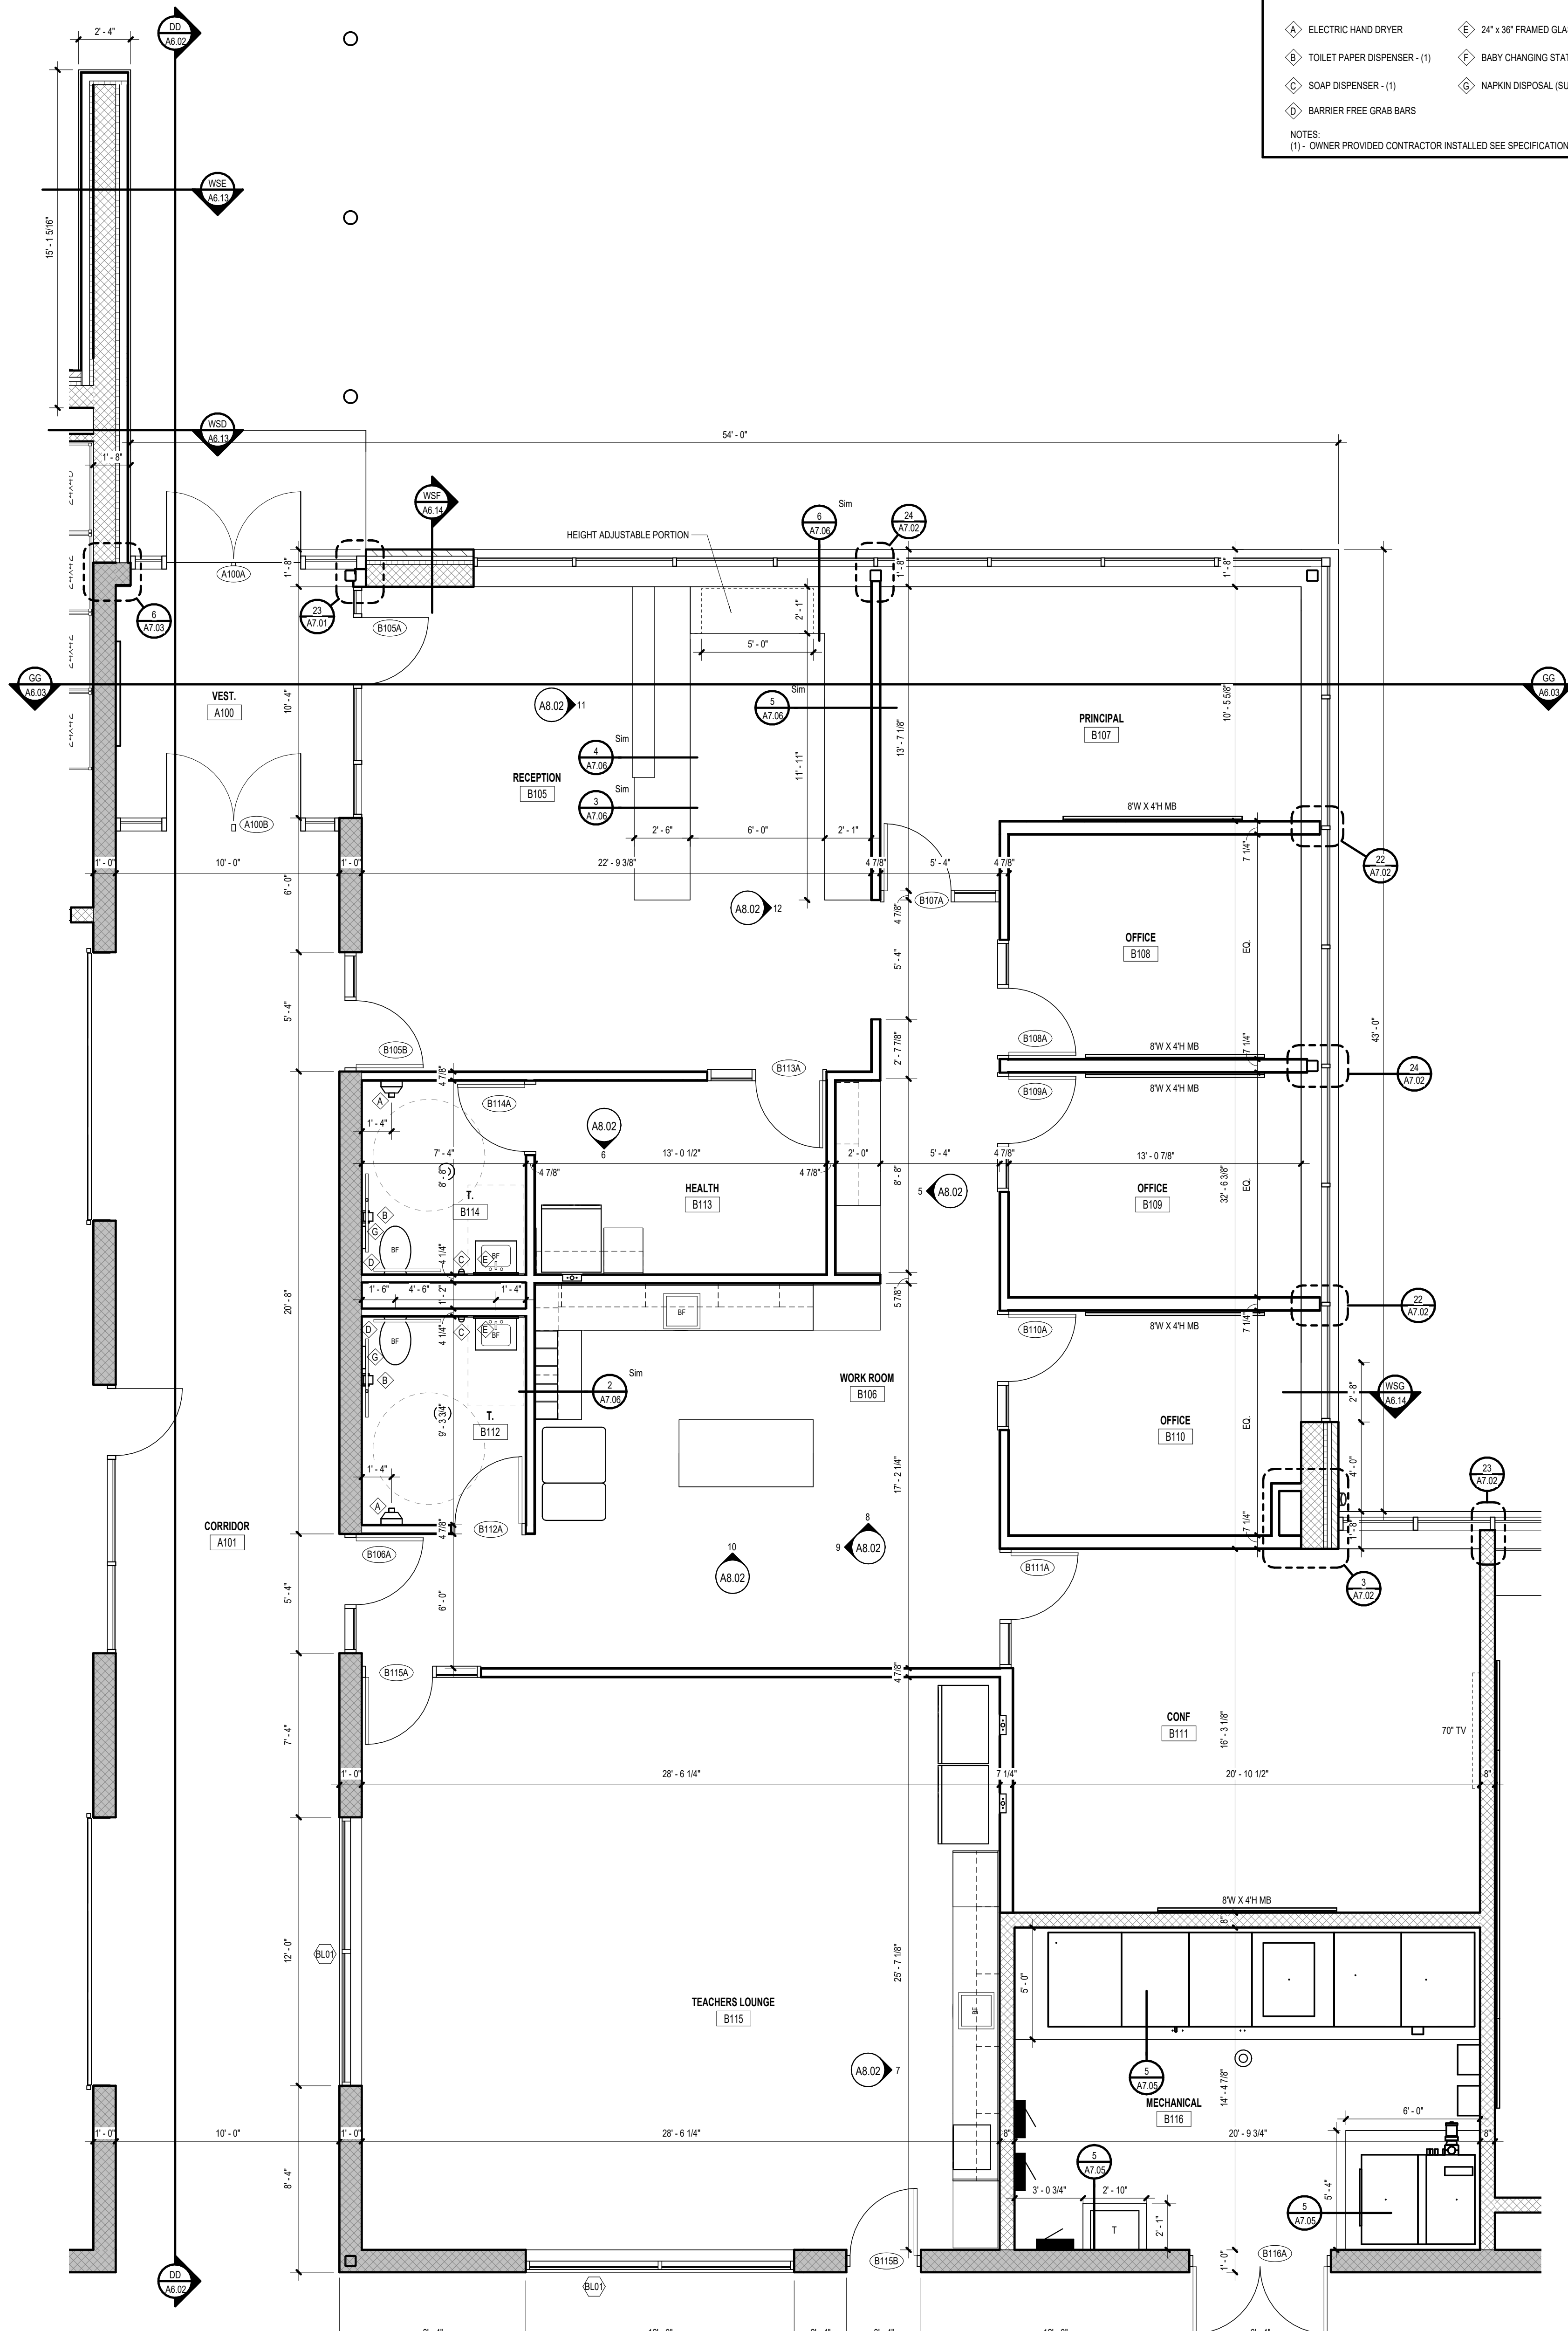

1 UNIT 'B' ENLARGED OFFICE PLAN
1/4" = 1'-0"

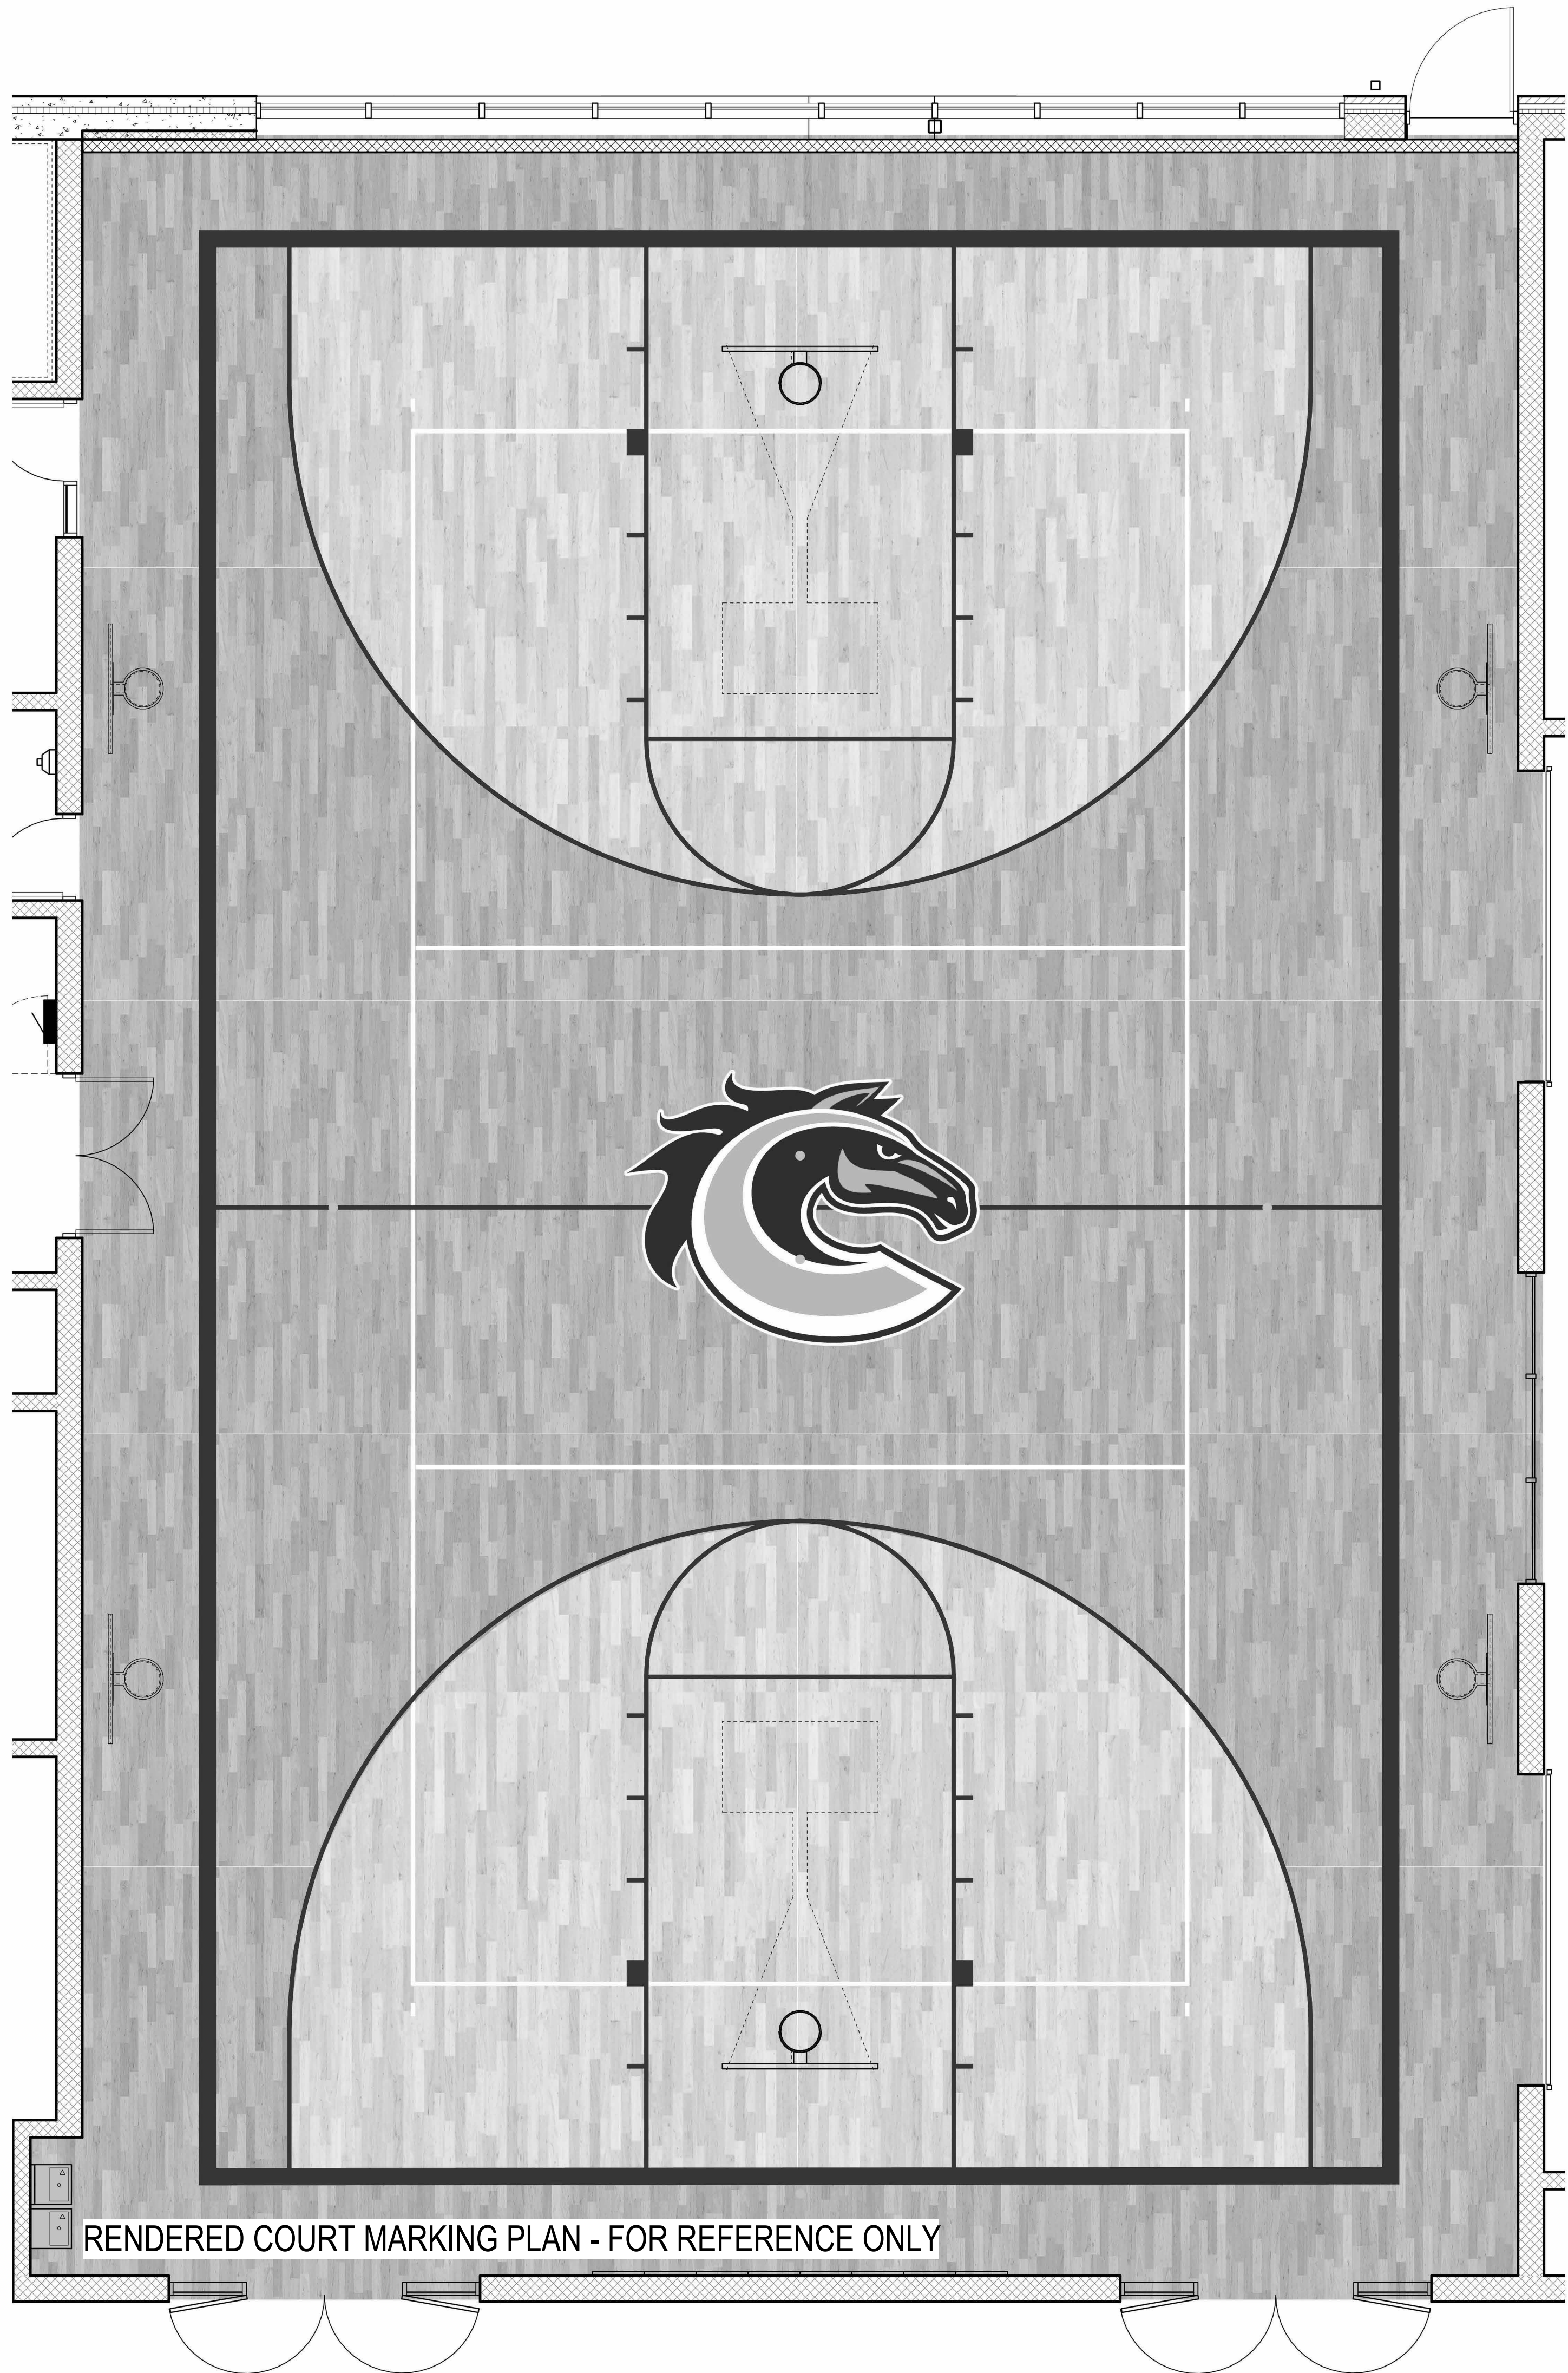

RENDERED COURT MARKING PLAN - FOR REFERENCE ONLY

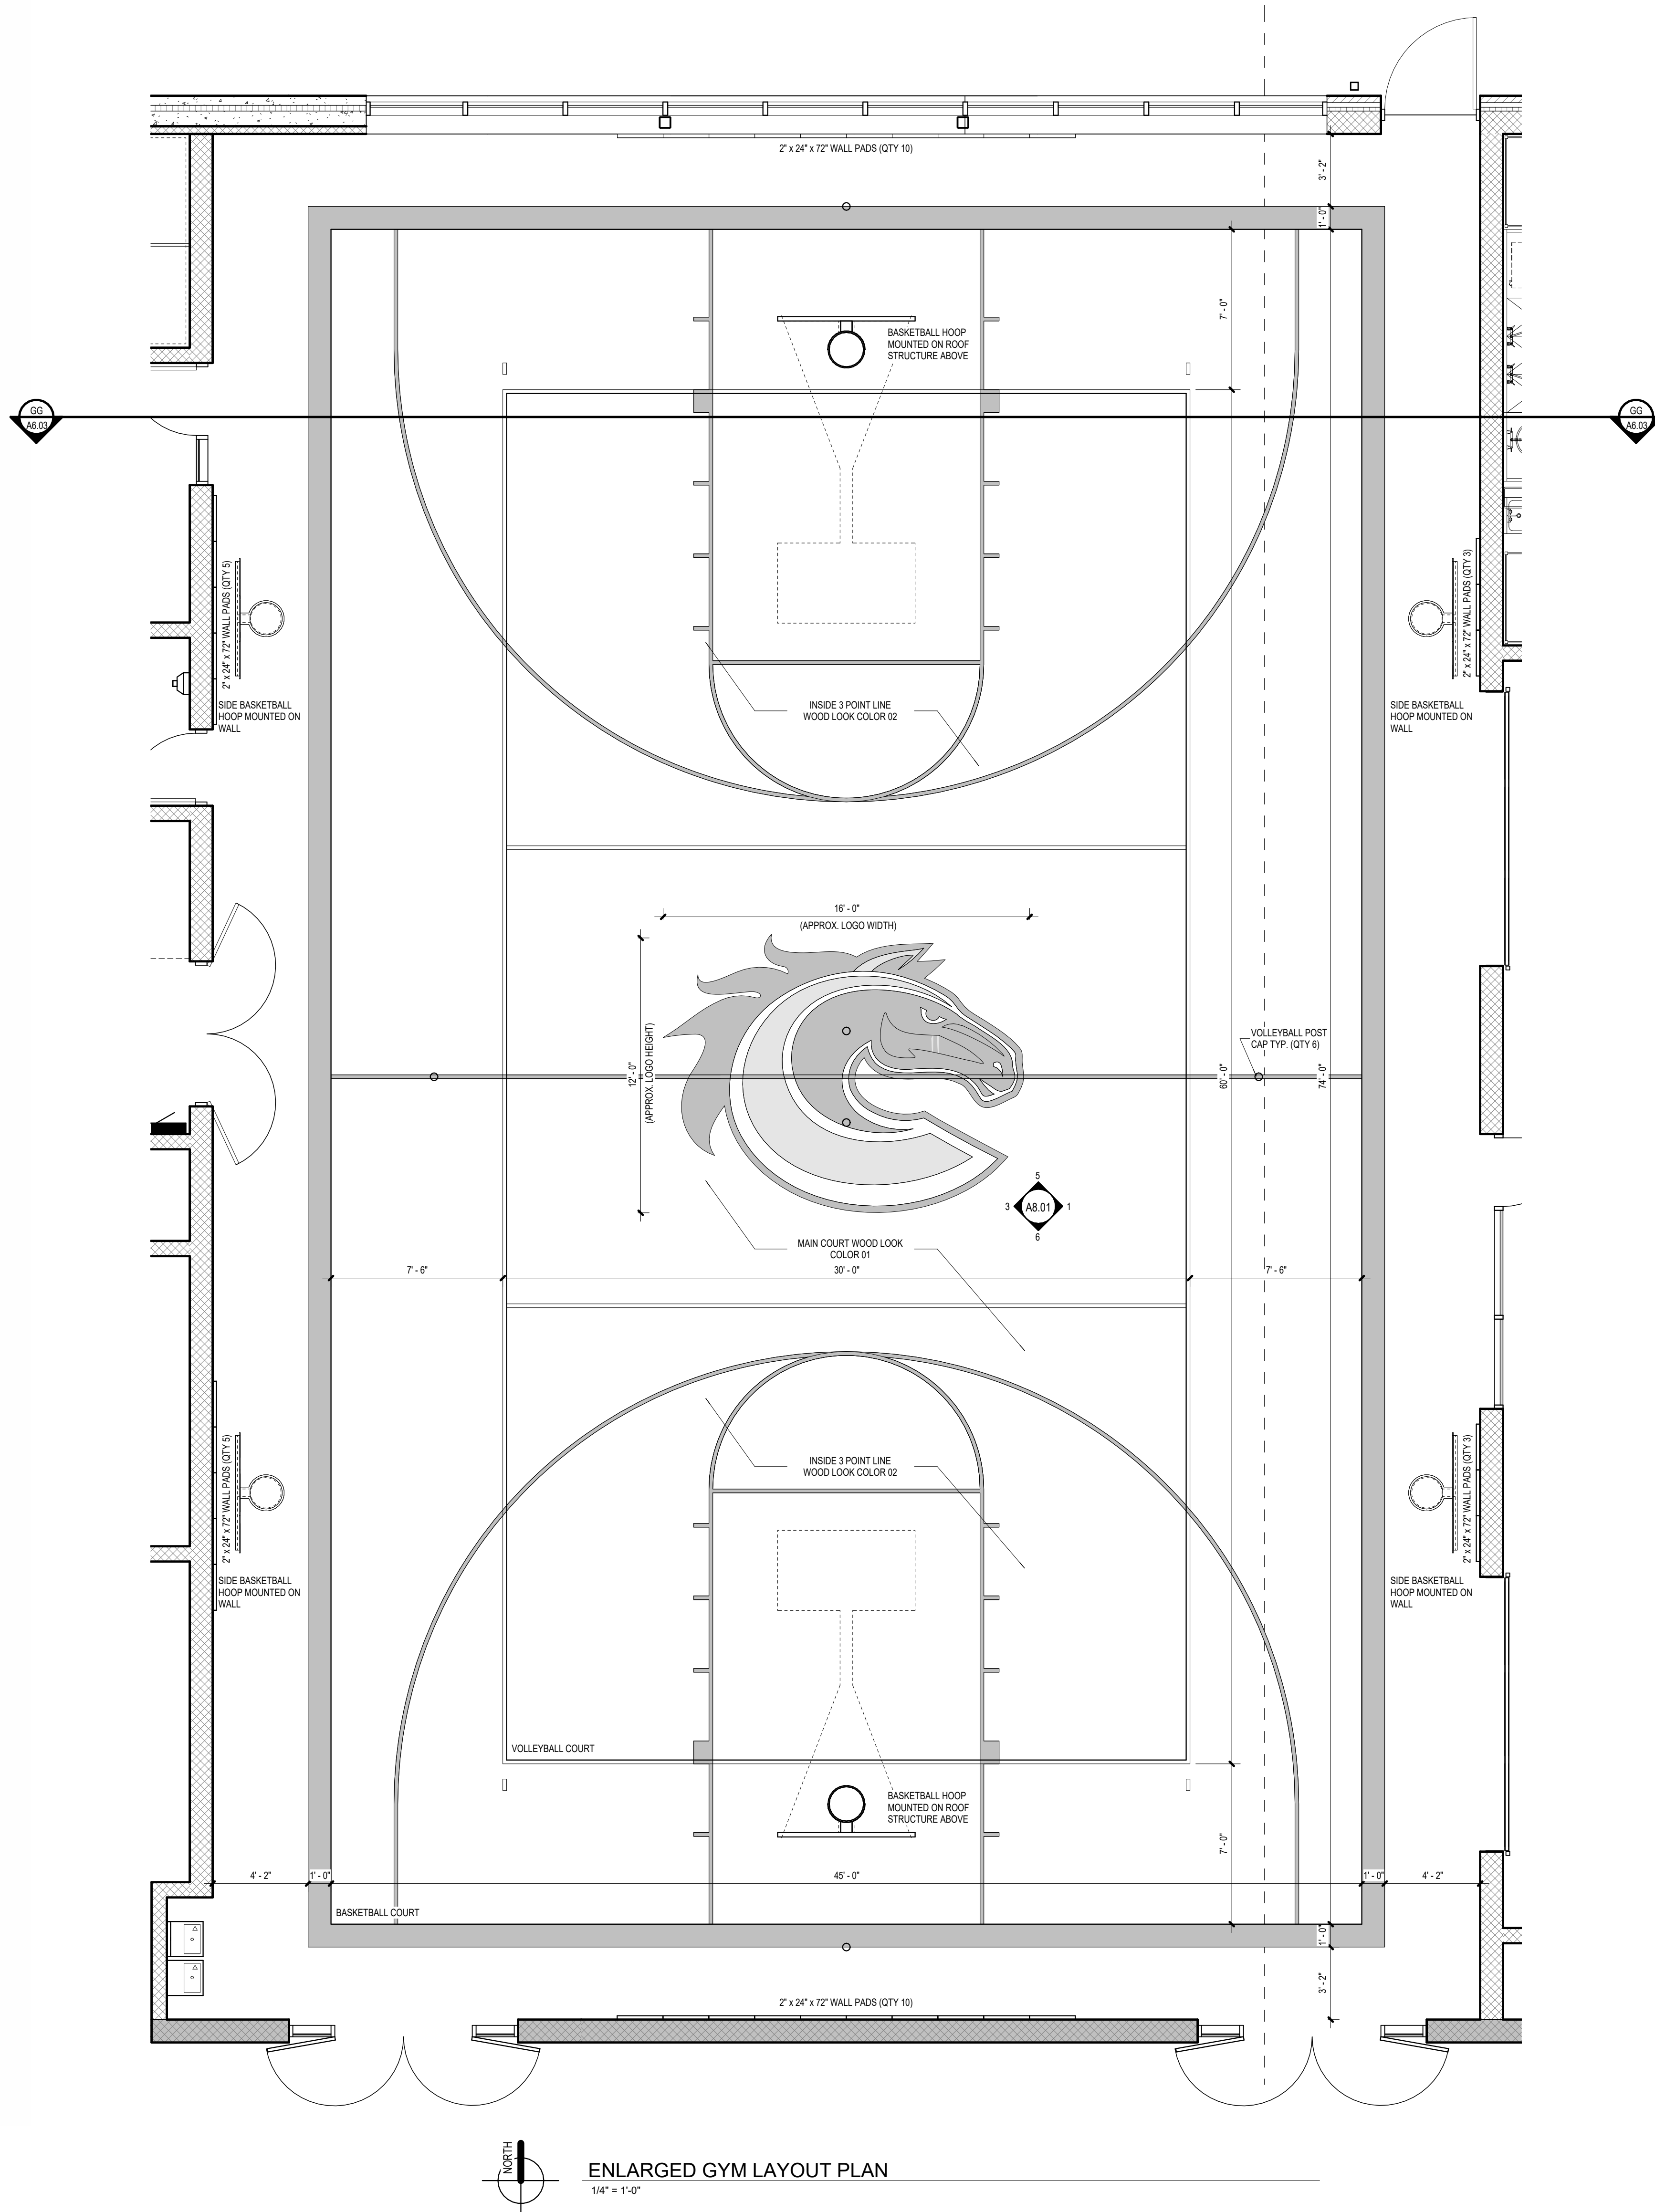

ENLARGED GYM LAYOUT PLAN

1/4" = 1'-0"

COURT STRIPING NOTES:

ACTIVITY	LINE WIDTH	PRIORITY	COLOR
BASKETBALL COURT	2" (1" BORDER)	1st	NAVY (C=100, M=65, Y=0, K=64)
VOLLEYBALL COURT	2"	2nd	WHITE

OVERALL COURT SIZES:

MAIN BASKETBALL	42' x 14'
MAIN VOLLEYBALL	32' x 52'

GENERAL NOTES:

1. VERIFY AND APPROVE ALL FLOOR STRIPING & PAINTING (INCLUDING COLORS) WITH OWNER BEFORE WORK IS TO PROCEED.
2. SEE SPECIFICATIONS FOR GYMNASIUM RESILIENT SHEET FLOORING.
3. DIMENSIONS FOR FLOOR LINES ARE TO THE COURT'S EDGE OF LINE UNLESS NOTED AS CENTERLINE.
4. SEE COURT STRIPING NOTES FOR TYP. COURT LINE WIDTHS OR AS NOTED ON PLAN.

ISSUANCES

04.16.2024 BIDS & CONSTRUCTION

DRAWN JTD
REVIEWED DAS

PROJECT NO. 5-5800


NO PART OF THIS DRAWING MAY BE USED OR REPRODUCED IN ANY FORM OR BY ANY MEANS, OR STORED IN A DATA BASE OR RETRIEVAL SYSTEM, WITHOUT PRIOR WRITTEN PERMISSION OF

GMB COPYRIGHT © 2024 ALL RIGHTS RESERVED


ENLARGED GYM LAYOUT PLANS

- GENERAL REFLECTED CEILING NOTES:
- CONTRACTOR SHALL FOLLOW GRID PATTERN ESTABLISHED ON REFLECTED CEILING PLAN. ANY VARIATIONS SHALL BE APPROVED BY THE ARCHITECT.
 - CEILING TILE TYPE AS SPECIFIED. CEILING HEIGHTS NOTED ON REFLECTED CEILING PLANS. CEILING ELEVATIONS ARE FROM THAT ROOM'S FINISH FLOOR.
 - WIRE CEILING SYSTEM FROM STRUCTURE ABOVE AND WIRE FOR ADDITIONAL LOAD AT LIGHTS, CEILING DIFFUSERS, AND OTHER DEVICES. WIRING TO METAL DECK IS STRICTLY PROHIBITED.
 - UNLESS OTHERWISE NOTED, CEILING TO BE SUSPENDED METAL TEE AND ACOUSTICAL TILE 2'-0" x 2'-0" OR 2'-0" x 4'-0" TYPICAL. SEE SPECIFICATIONS FOR MANUFACTURER AND STYLE.
 - PENDANT MOUNTED FIXTURES CENTERED ON GRID REQUIRE GRID TO BE CUT AND SUPPORTED ON EACH SIDE.
 - MOUNT SPEAKERS AND SUPPLY AIR DIFFUSERS IN THE CENTER OF WHOLE CEILING PANELS. ADHERE A RIGID PANEL BACKER TO PANELS AT LOCATIONS WHICH INDICATE SPEAKERS, DIFFUSERS, LIGHTS, SMOKE DETECTORS, EXIT LIGHTS AND FIRE PROTECTION SPRINKLERS.
 - PROVIDE 2'-0" CEILING GRID CROSS-TEE AT EACH RETURN AIR GRILLE.
 - PROVIDE AN ADDITIONAL CROSS-TEE AT EACH SLOT DIFFUSER.
 - REFER TO THE MECHANICAL DRAWINGS FOR LOUVERS REQUIRED TO BE FRAMED IN GYPSUM BOARD BULKHEADS.
 - ALL CEILING HEIGHTS ARE SUBJECT TO CHANGE TO ACCOMMODATE UNFORESEEN FIELD CONDITIONS - COORDINATE CHANGES WITH ARCHITECT & AFFECTED DISCIPLINES.
 - SOME CORRIDOR CEILING PANEL LAYOUTS HAVE BEEN ADJUSTED AT A CHANGE IN CORRIDOR DIRECTION TO ACCOMMODATE LIGHTING LAYOUT.
 - ALL EXPOSED STRUCTURE (AS REFERENCED IN REFLECTED CEILING LEGEND) TO BE PAINTED PA UNO.

REFLECTED CEILING LEGEND	
ACT1	CEILING TYPE
+10' - 0"	HEIGHT ABOVE FINISH FLOOR
ACT1	ACOUSTICAL CEILING TILE SYSTEM GRID SPACING: 24" X 24" SUPPORT: SUSPENSION SYSTEM
ACT2	ACOUSTICAL CEILING TILE SYSTEM (CLEANABLE) GRID SPACING: 24" X 24" SUPPORT: SUSPENSION SYSTEM
WD1	METAL SIDING TYPE 2 SEE SPECIFICATION: 07 42 13.13 SUPPORT: SEE DETAILS
MTL3	METAL SIDING TYPE 3 SEE SPECIFICATION: 07 42 13.13 SUPPORT: SEE DETAILS
GYP1	GYPSUM BOARD CEILING OR BULKHEAD C.J. SPACED 30" - 0" O.C. MAX. UNLESS SHOWN OTHERWISE SUPPORT: SUSPENSION SYSTEM OR METAL STUD FRAMING PAINT: PK UNLESS NOTED OTHERWISE
ACT3	DIFFUSER PANEL - SEE SPEC 09 51 00
EXPOSED CEILING	TYP. ALL EXPOSED CEILING AREAS - PAINT ALL EXPOSED STRUCTURE, MECHANICAL, ELECTRICAL, FIRE PROTECTION AND PLUMBING INFRASTRUCTURE. REFER TO REFLECTED CEILING PLANS FOR LOCATIONS.
C.J.	CONTROL JOINT
E.J.	EXPANSION JOINT
CUT TILE	CUT TILE
RECESSED LIGHT FIXTURE	RECESSED LIGHT FIXTURE
SURFACE / PENDANT MOUNT LIGHT FIXTURE	SURFACE / PENDANT MOUNT LIGHT FIXTURE
MECHANICAL SUPPLY DIFFUSER / RETURN GRILLE / EXHAUST GRILLE / LINEAR SLOT DIFFUSER	MECHANICAL SUPPLY DIFFUSER / RETURN GRILLE / EXHAUST GRILLE / LINEAR SLOT DIFFUSER
EXIT SIGN (CEILING OR WALL-MOUNTED)	EXIT SIGN (CEILING OR WALL-MOUNTED)
ELECTRICAL DEVICES (CEILING OR WALL-MOUNTED)	ELECTRICAL DEVICES (CEILING OR WALL-MOUNTED)
NOTE: REFER TO STRUCTURAL, PLUMBING/FIRE PROTECTION, MECHANICAL, AND ELECTRICAL/TECHNOLOGY FOR MORE DETAILED SYMBOL LEGENDS SHOWN FOR GENERAL COORDINATION. NOTIFY ARCHITECT OF ANY/ALL DISCREPANCIES.	

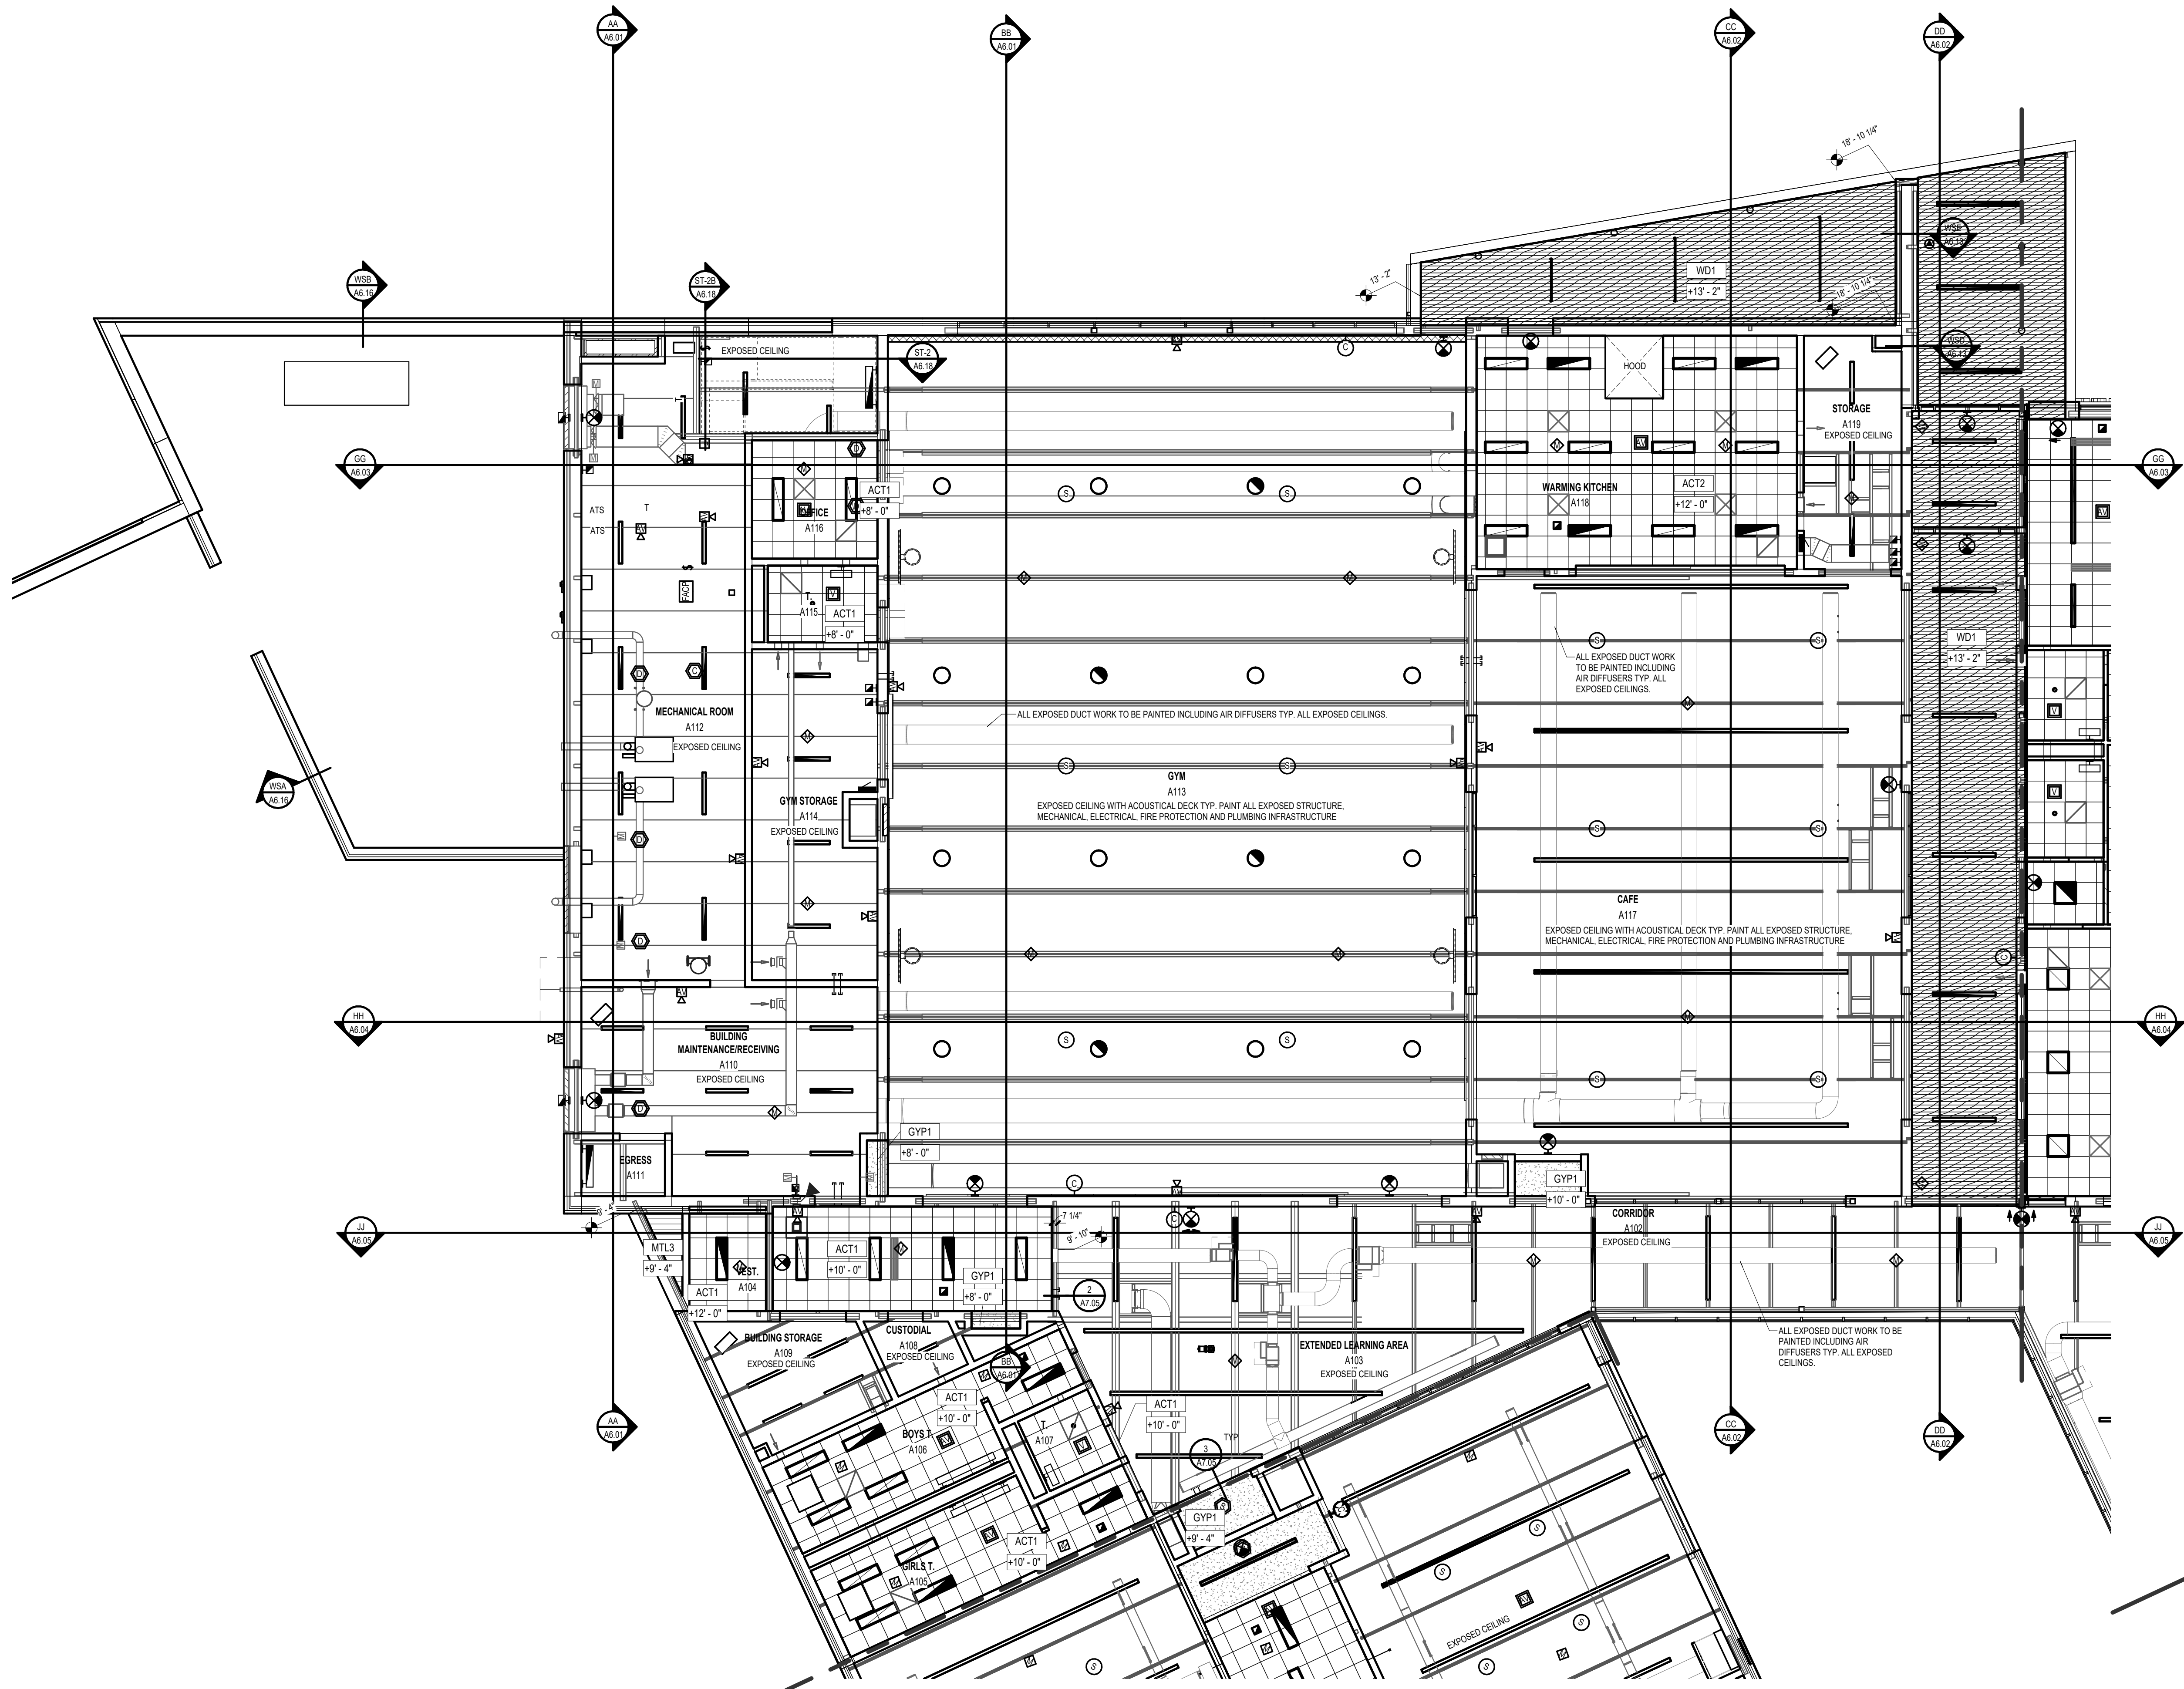

NORTH
UNIT 'A' FIRST FLOOR REFLECTED CEILING PLAN
1/8" = 1'-0"

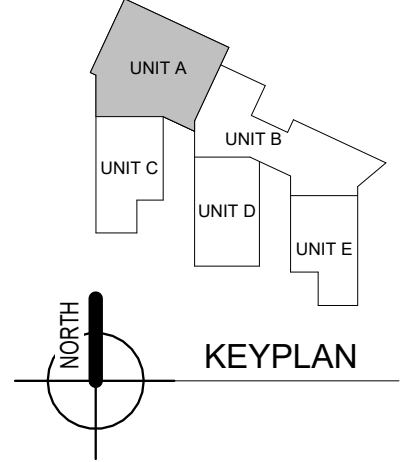

ISSUANCES
04.16.2024 BIDS & CONSTRUCTION

DRAWN JTD
REVIEWED DAS


PROJECT NO. 5-5900

NO PART OF THIS DRAWING MAY BE USED OR REPRODUCED IN ANY FORM OR BY ANY MEANS, OR STORED IN A DATA BASE OR RETRIEVAL SYSTEM, WITHOUT PRIOR WRITTEN PERMISSION OF GMB.


GMB COPYRIGHT © 2024
ALL RIGHTS RESERVED

UNIT 'A' FIRST FLOOR
REFLECTED CEILING PLAN

A3.1A

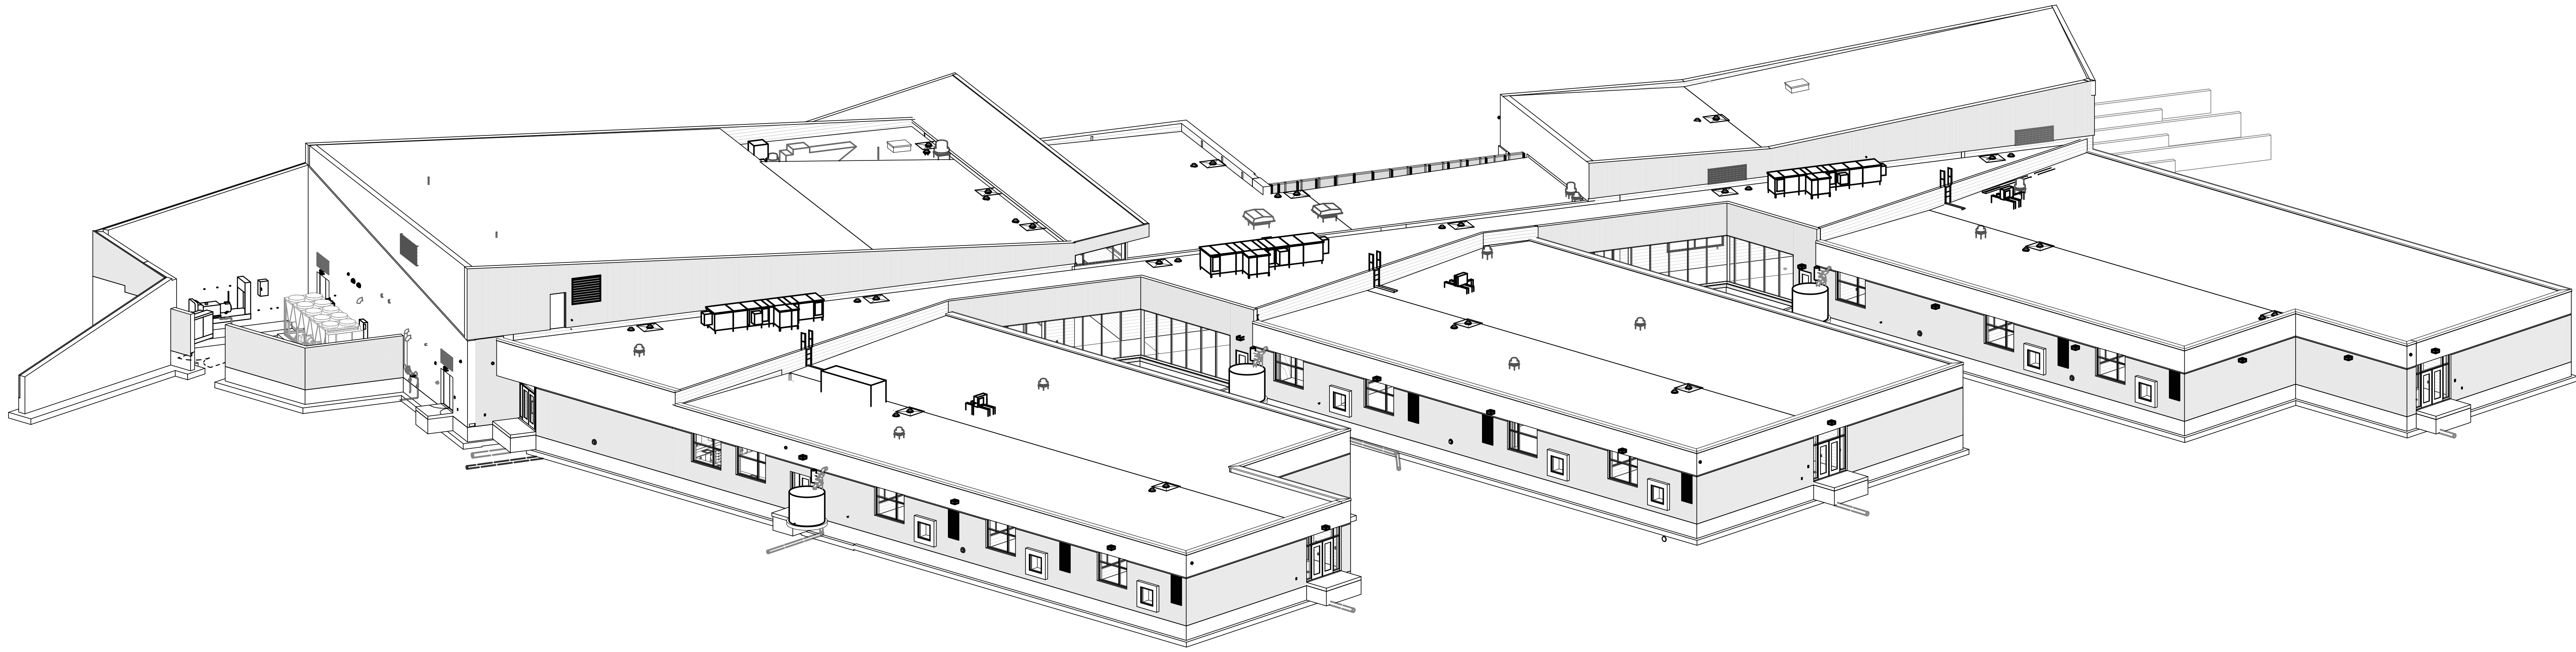

SOUTH WEST

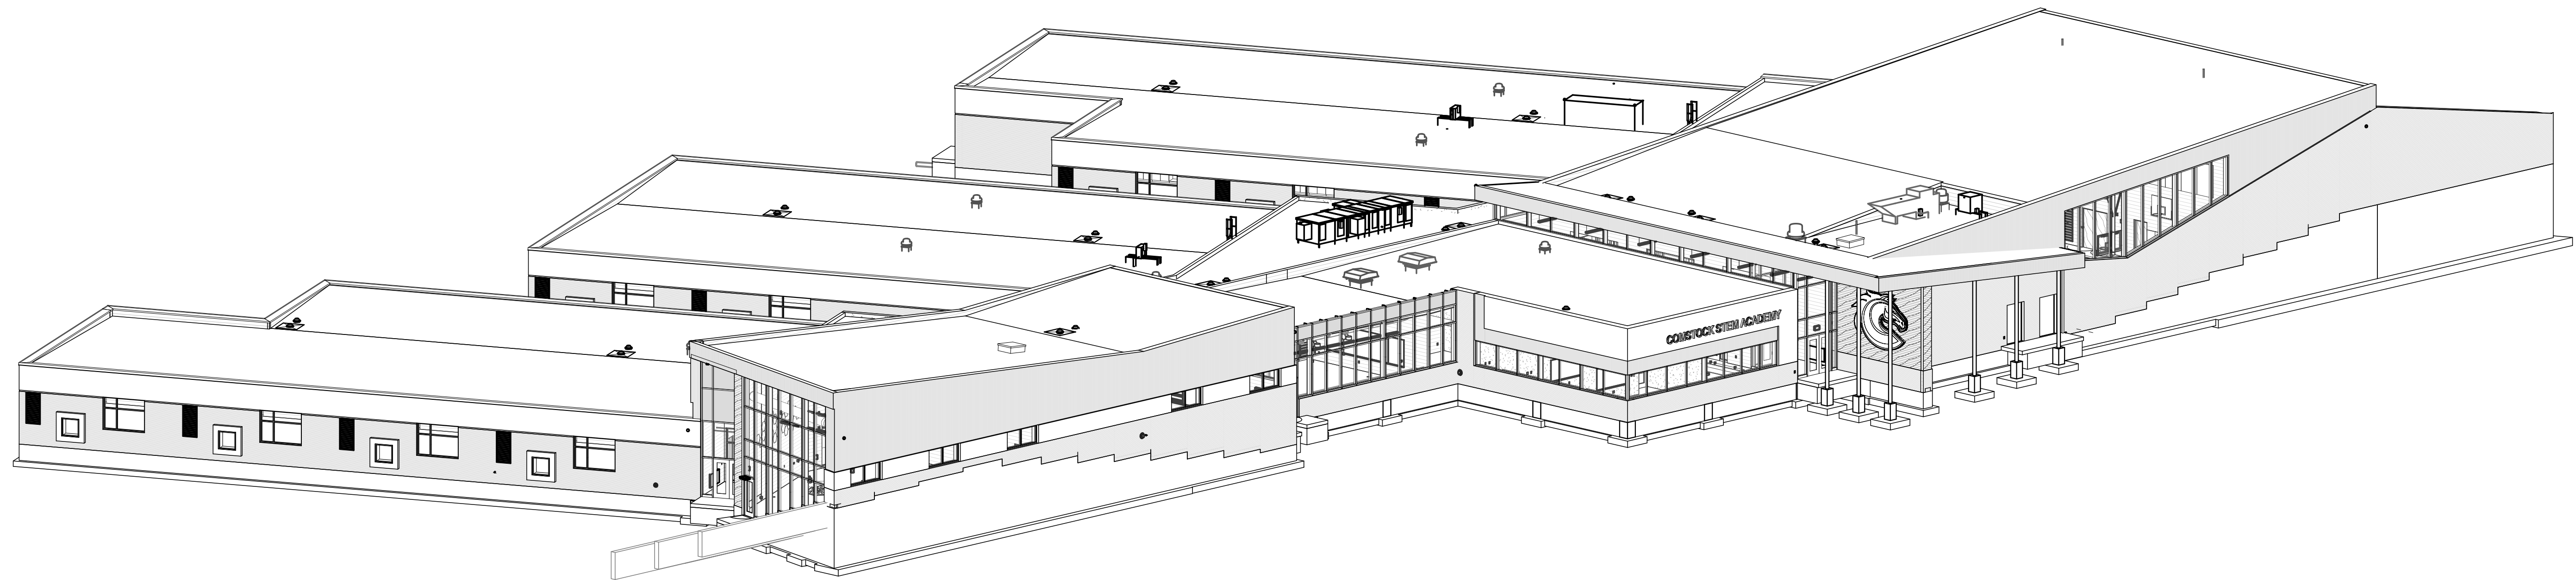


NORTH EAST

ISSUANCES
04.16.2024 BIDS &
CONSTRUCTION


DRAWN JTD
REVIEWED DAS

PROJECT NO. 5-5800
NO PART OF THIS DRAWING MAY BE
USED OR REPRODUCED IN ANY FORM,
OR BY ANY MEANS, OR STORED IN A
DATA BASE OR RETRIEVAL SYSTEM,
WITHOUT PRIOR WRITTEN
PERMISSION OF
GMB COPYRIGHT © 2024
ALL RIGHTS RESERVED


EXTERIOR PERSPECTIVES

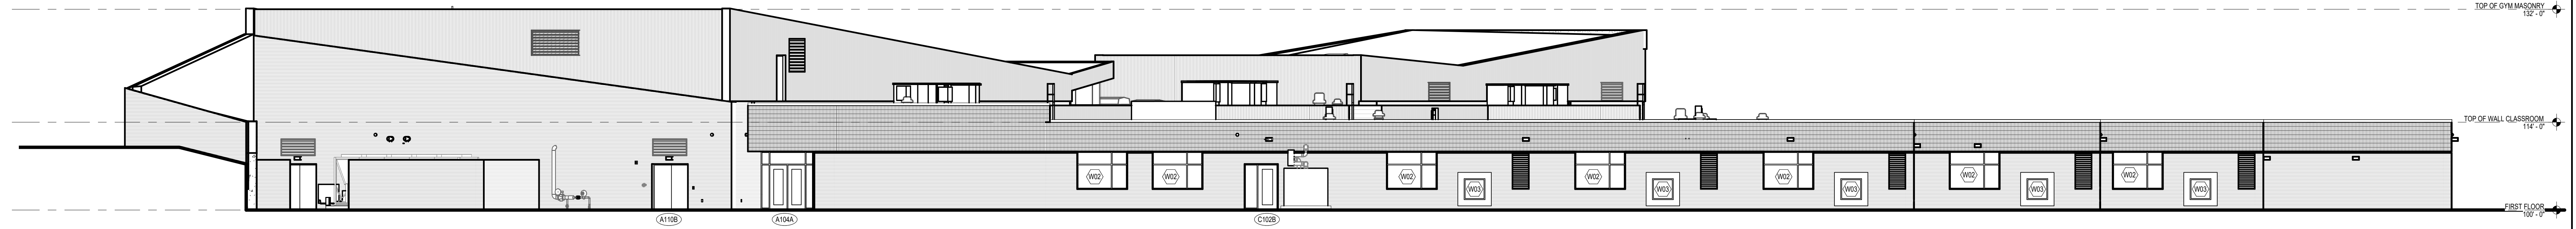


4
A4.01
STEM ACADEMY WEST ELEVATION
3/32" = 1'-0"

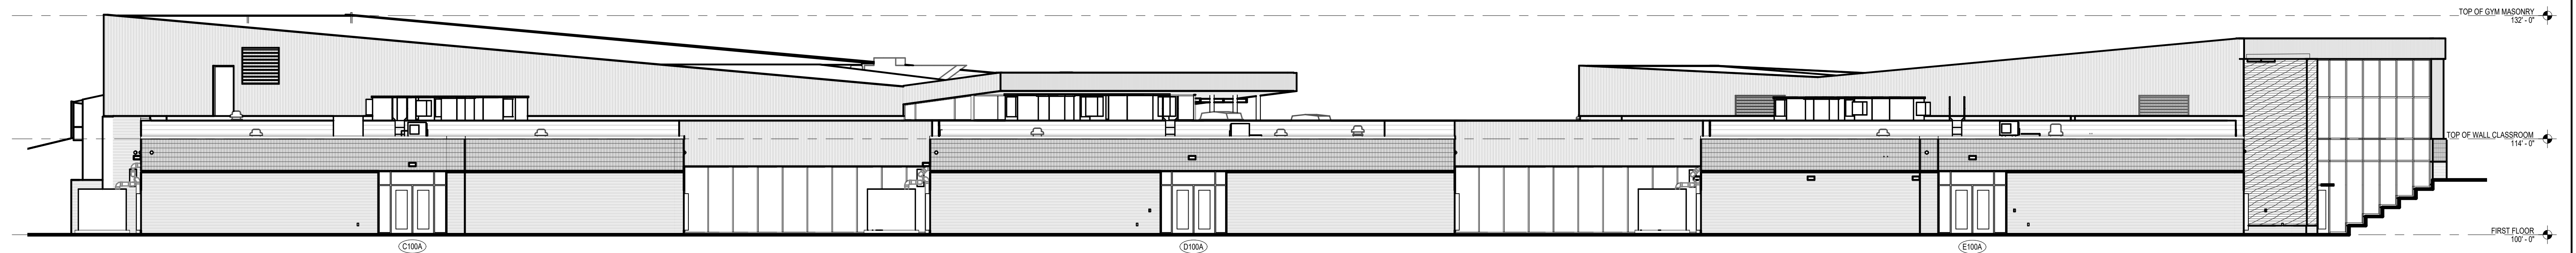

3
A4.01
STEM ACADEMY SOUTH ELEVATION
3/32" = 1'-0"

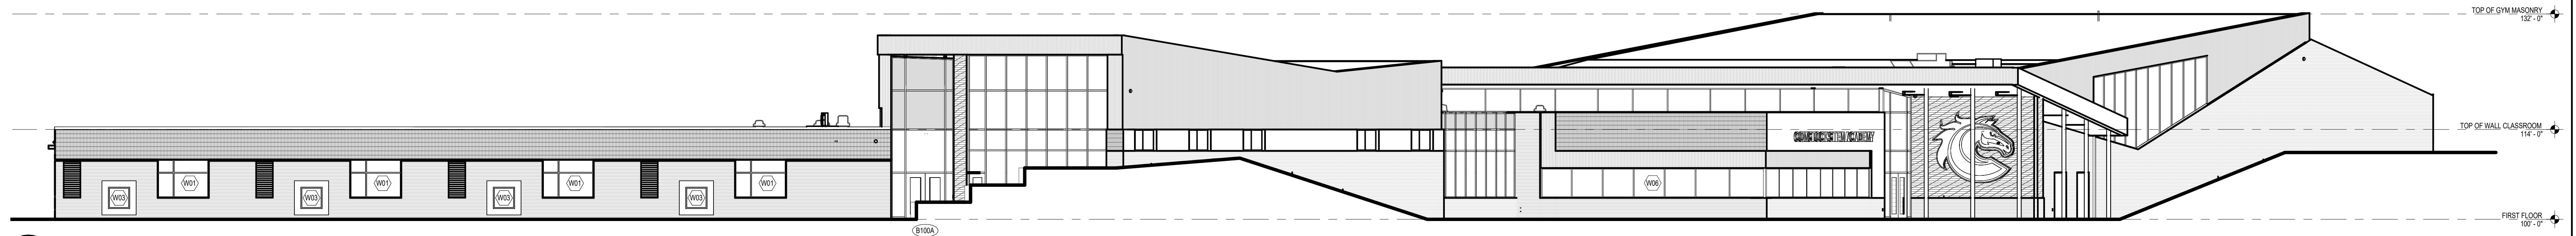

2
A4.01
STEM ACADEMY EAST ELEVATION
3/32" = 1'-0"

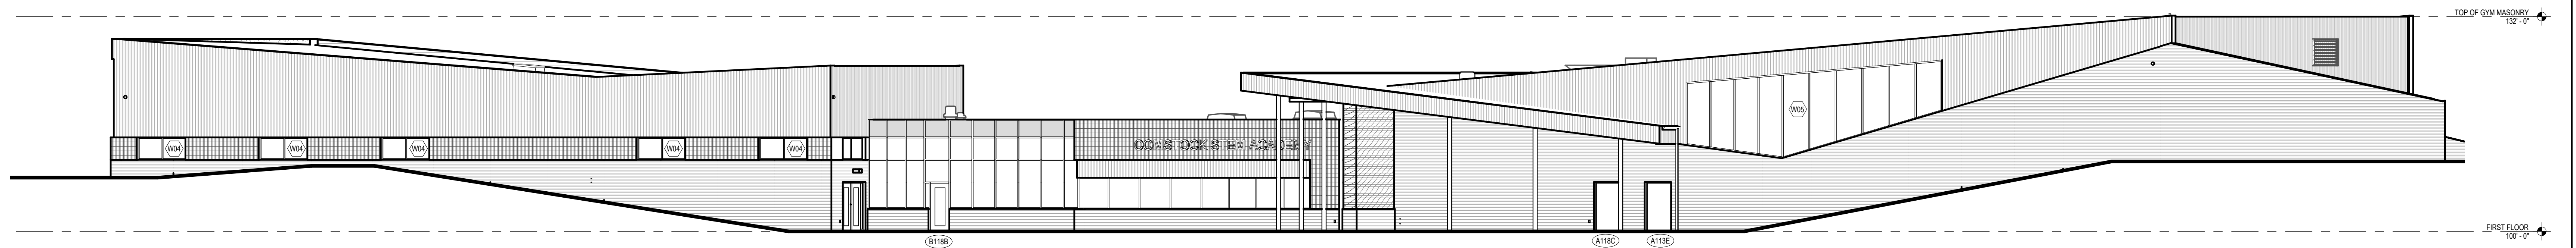

1
A4.01
STEM ACADEMY NORTH ELEVATION
3/32" = 1'-0"

ISSUANCES
04.16.2024 BIDS &
CONSTRUCTION








DRAWN JTD
REVIEWED DAS

PROJECT NO. 5-5900
NO PART OF THIS DRAWING MAY BE
USED OR REPRODUCED IN ANY FORM
OR BY ANY MEANS, OR STORED IN A
DATA BASE OR RETRIEVAL SYSTEM,
WITHOUT PRIOR WRITTEN
PERMISSION OF
GMB COPYRIGHT © 2024
ALL RIGHTS RESERVED

OVERALL EXTERIOR
ELEVATIONS

A4.01


Autodesk Docs: 05-5900 COMSTOCK STEM ACADEMY/05-5900A 2022.rvt
4/16/2024 8:16:10 AM

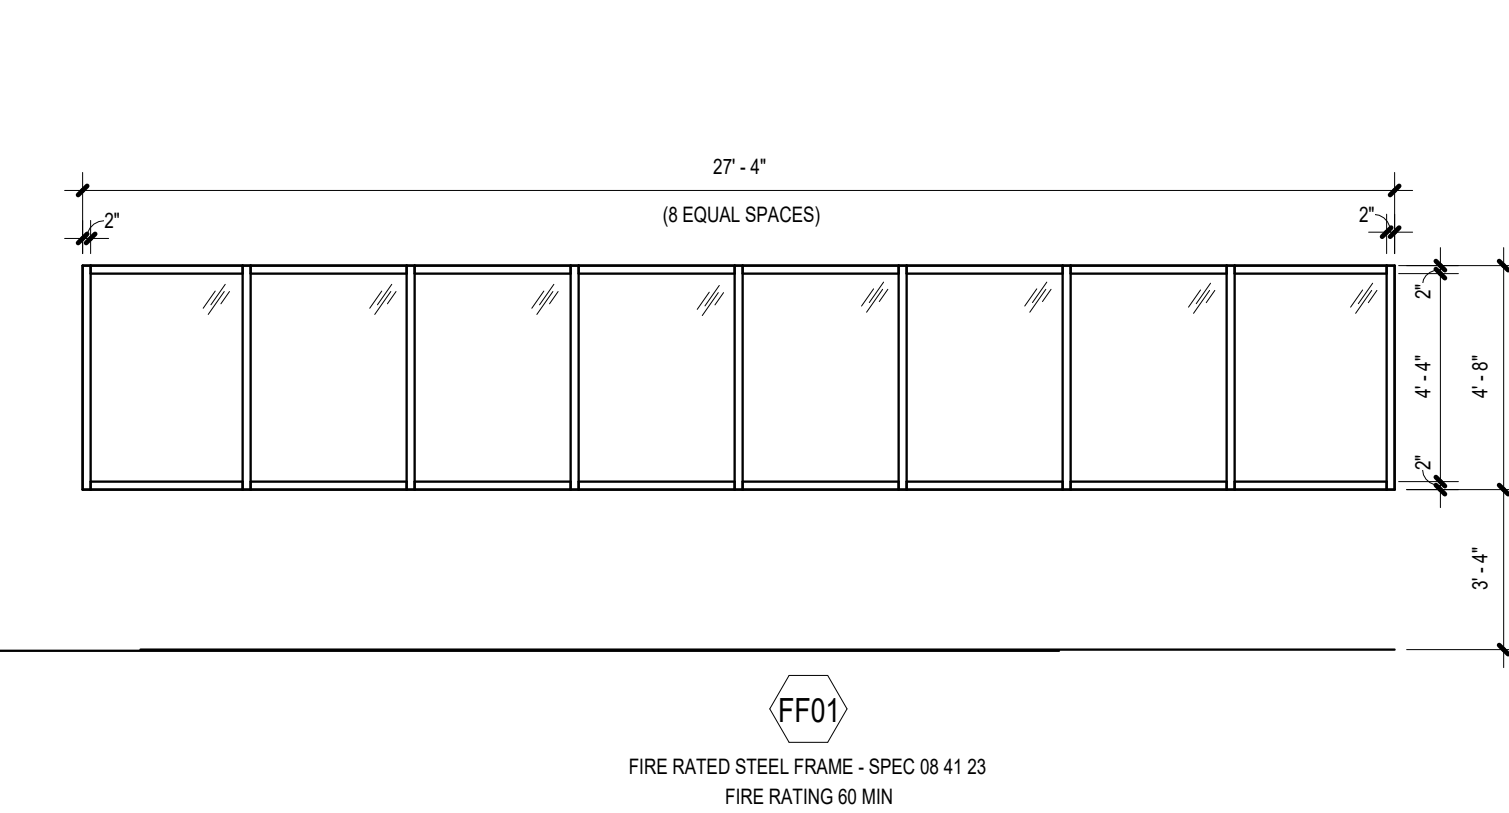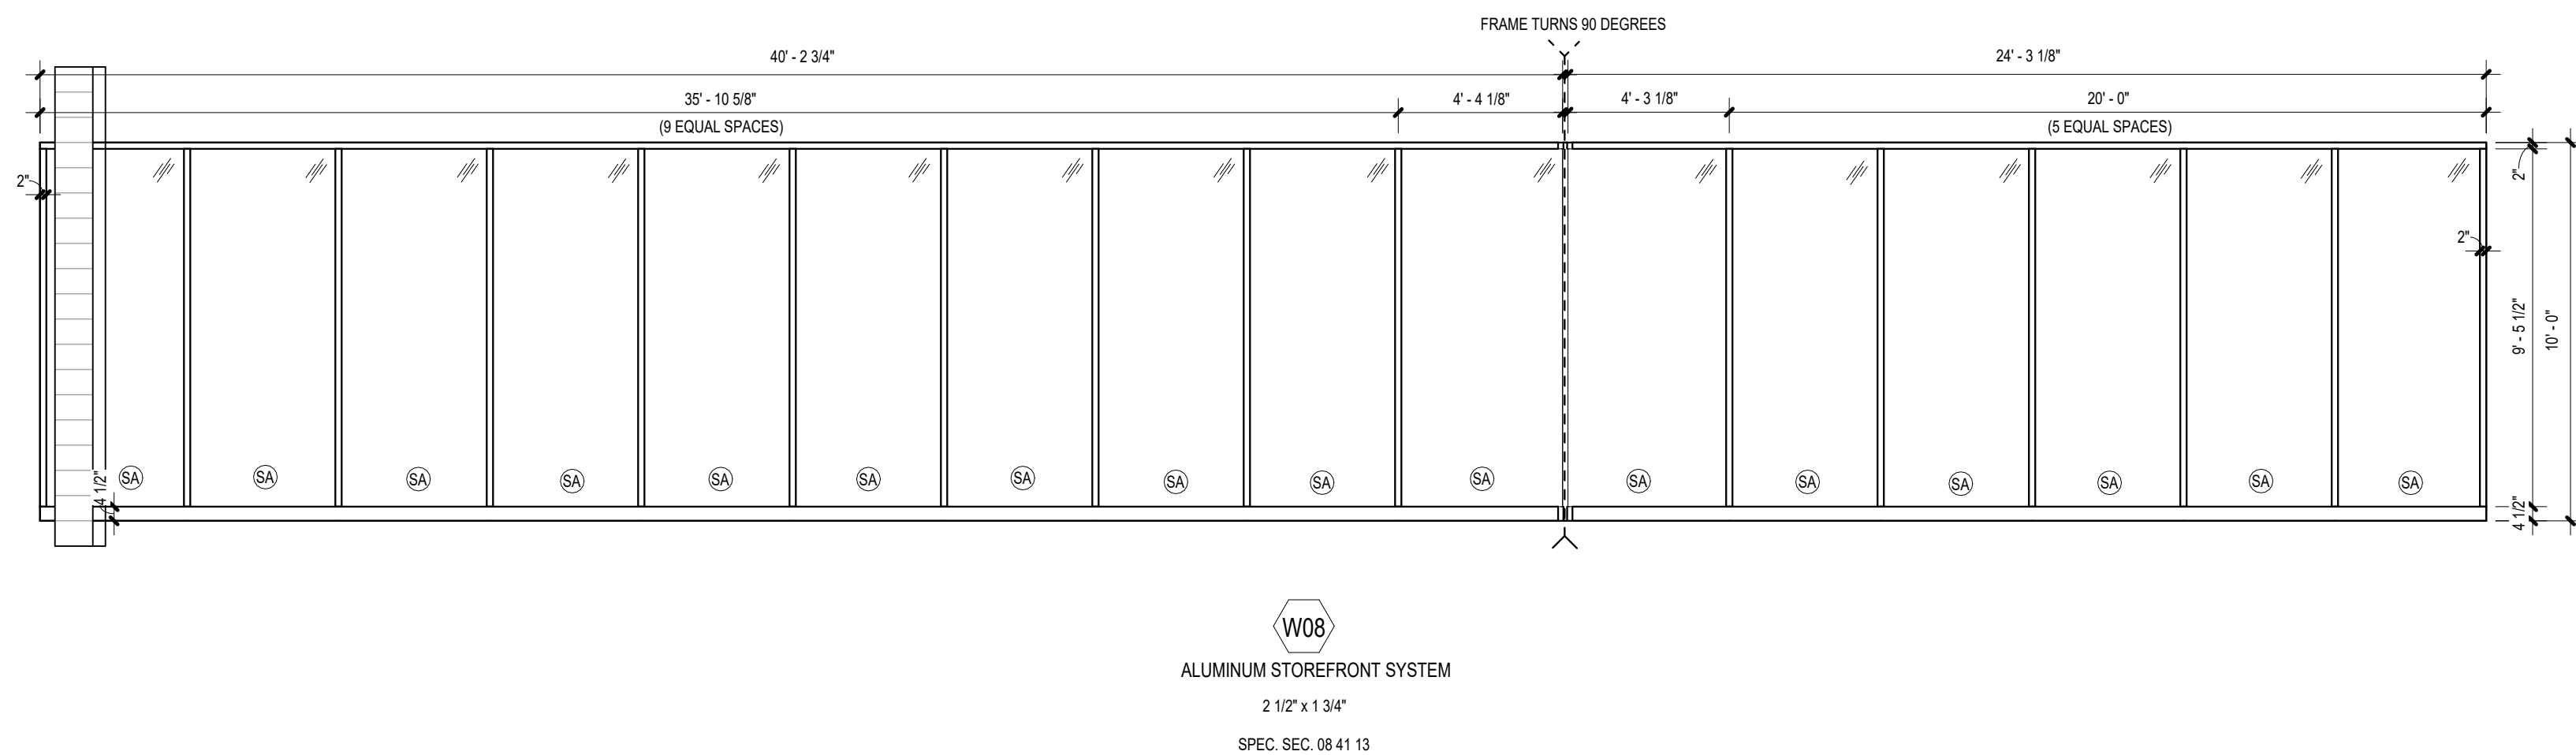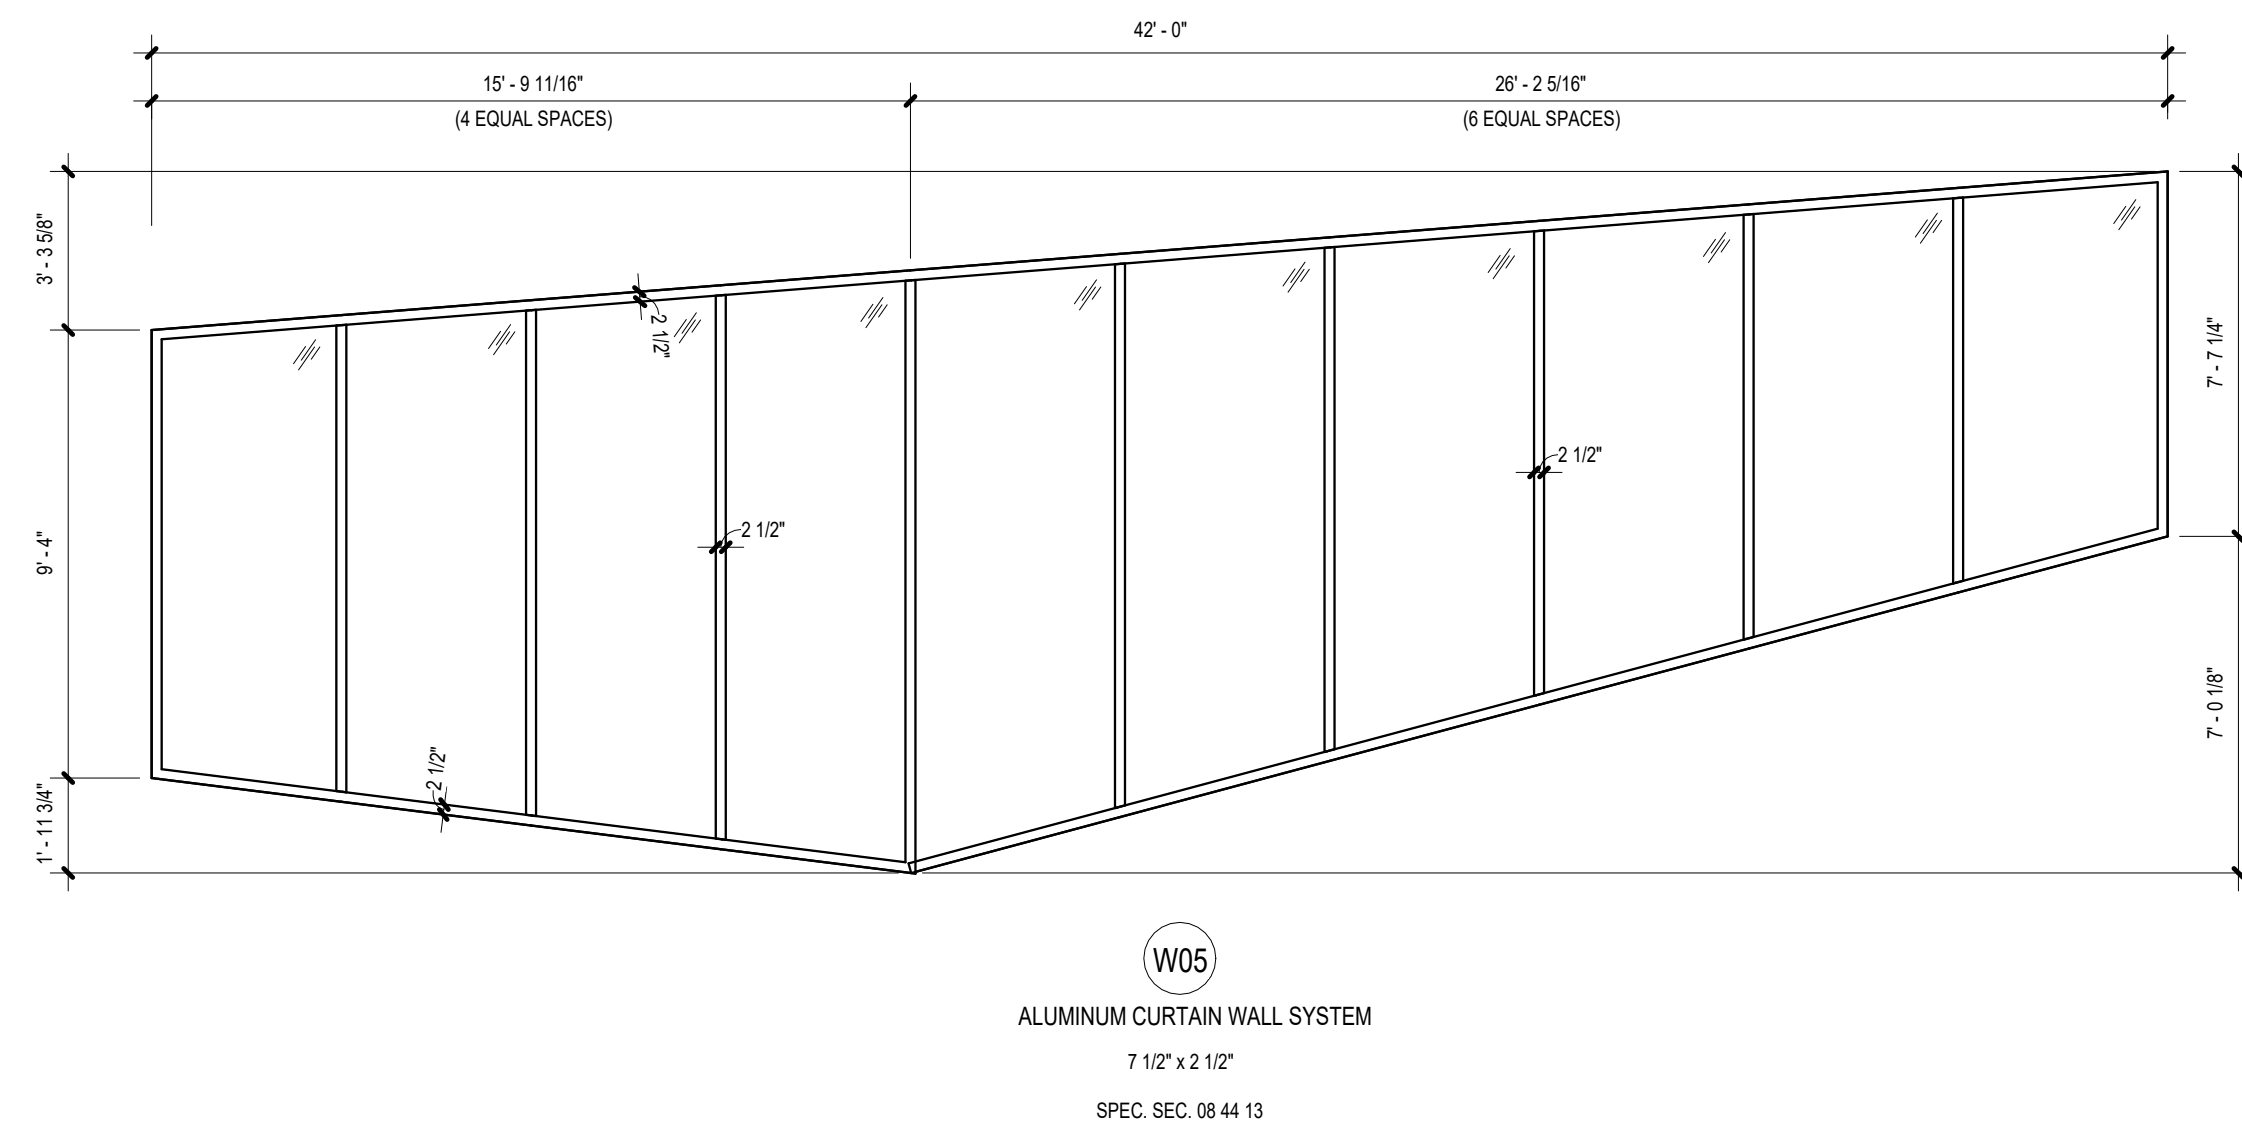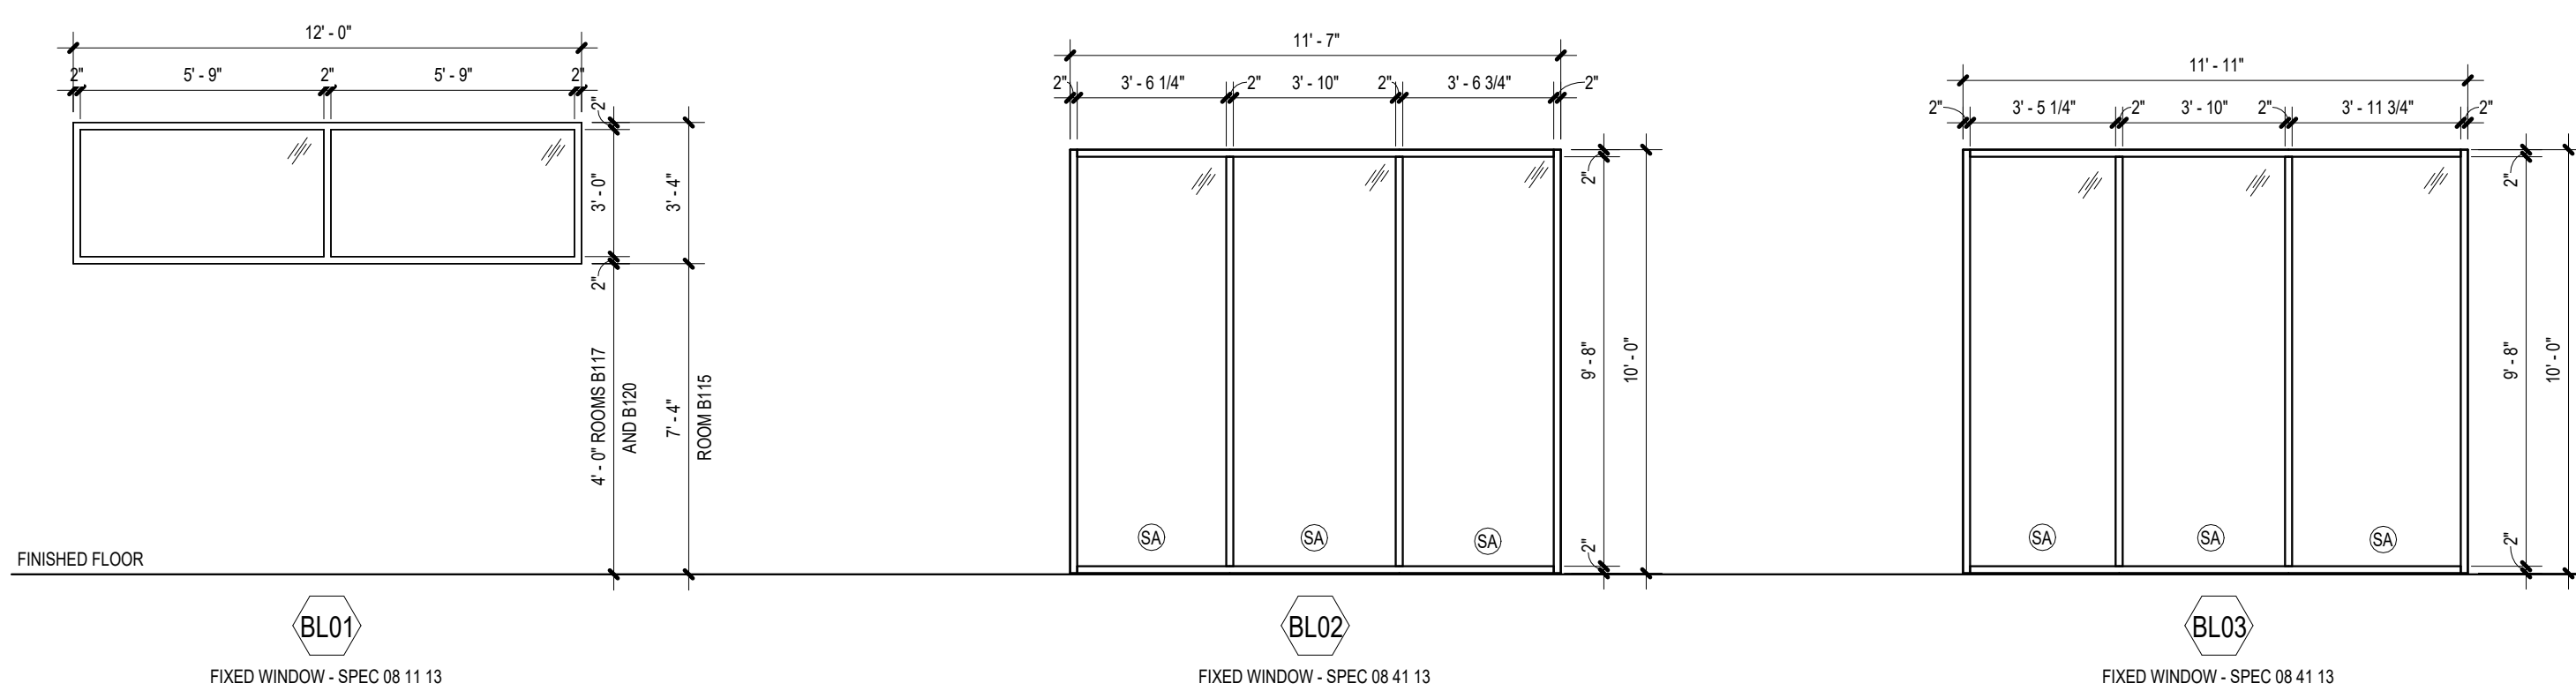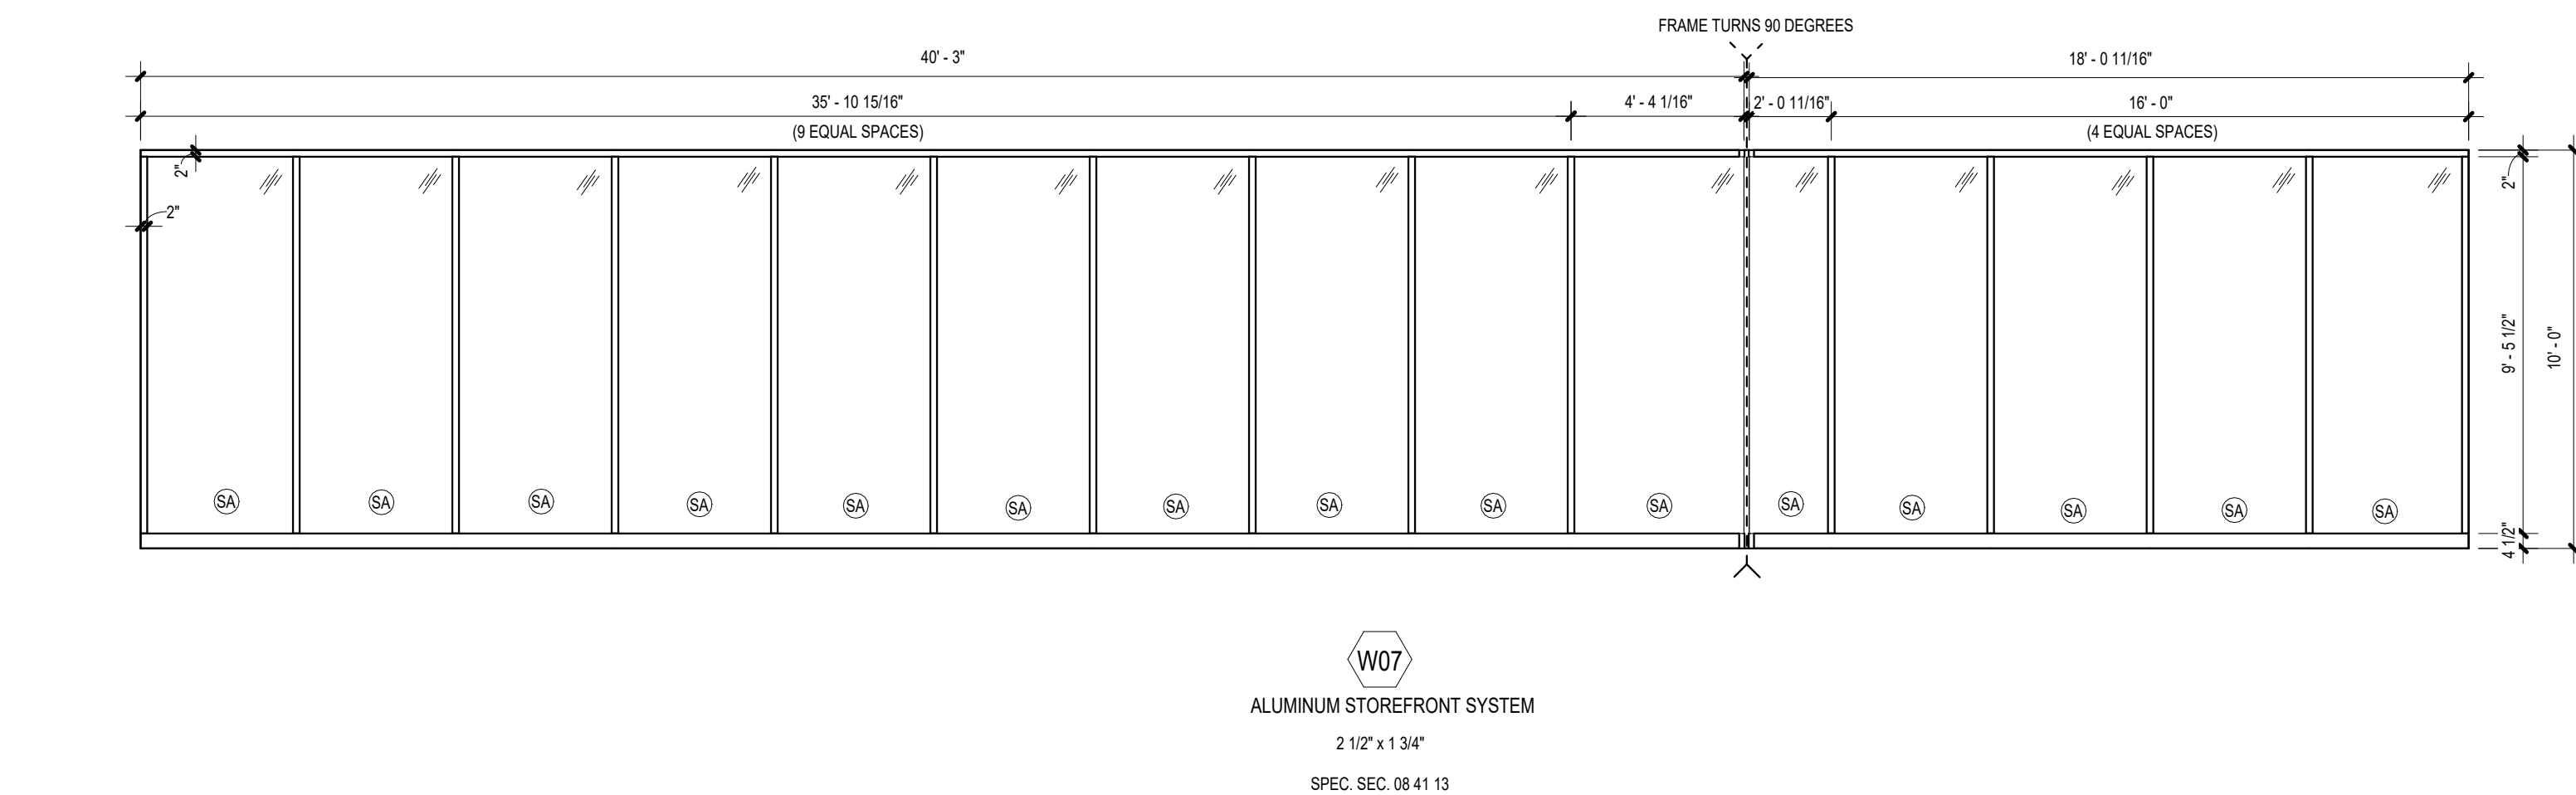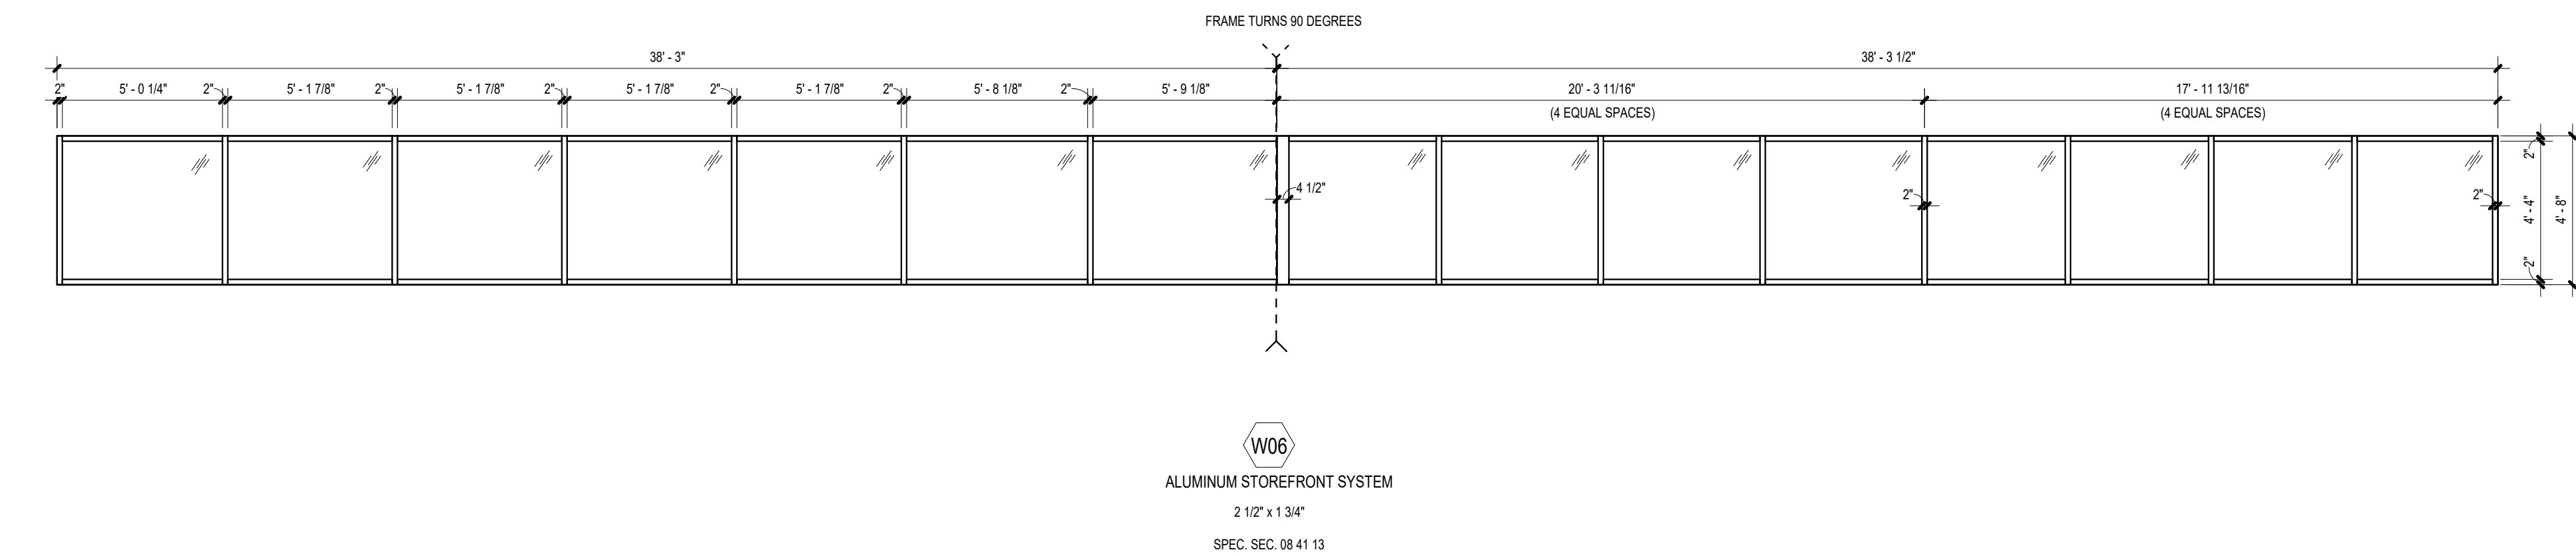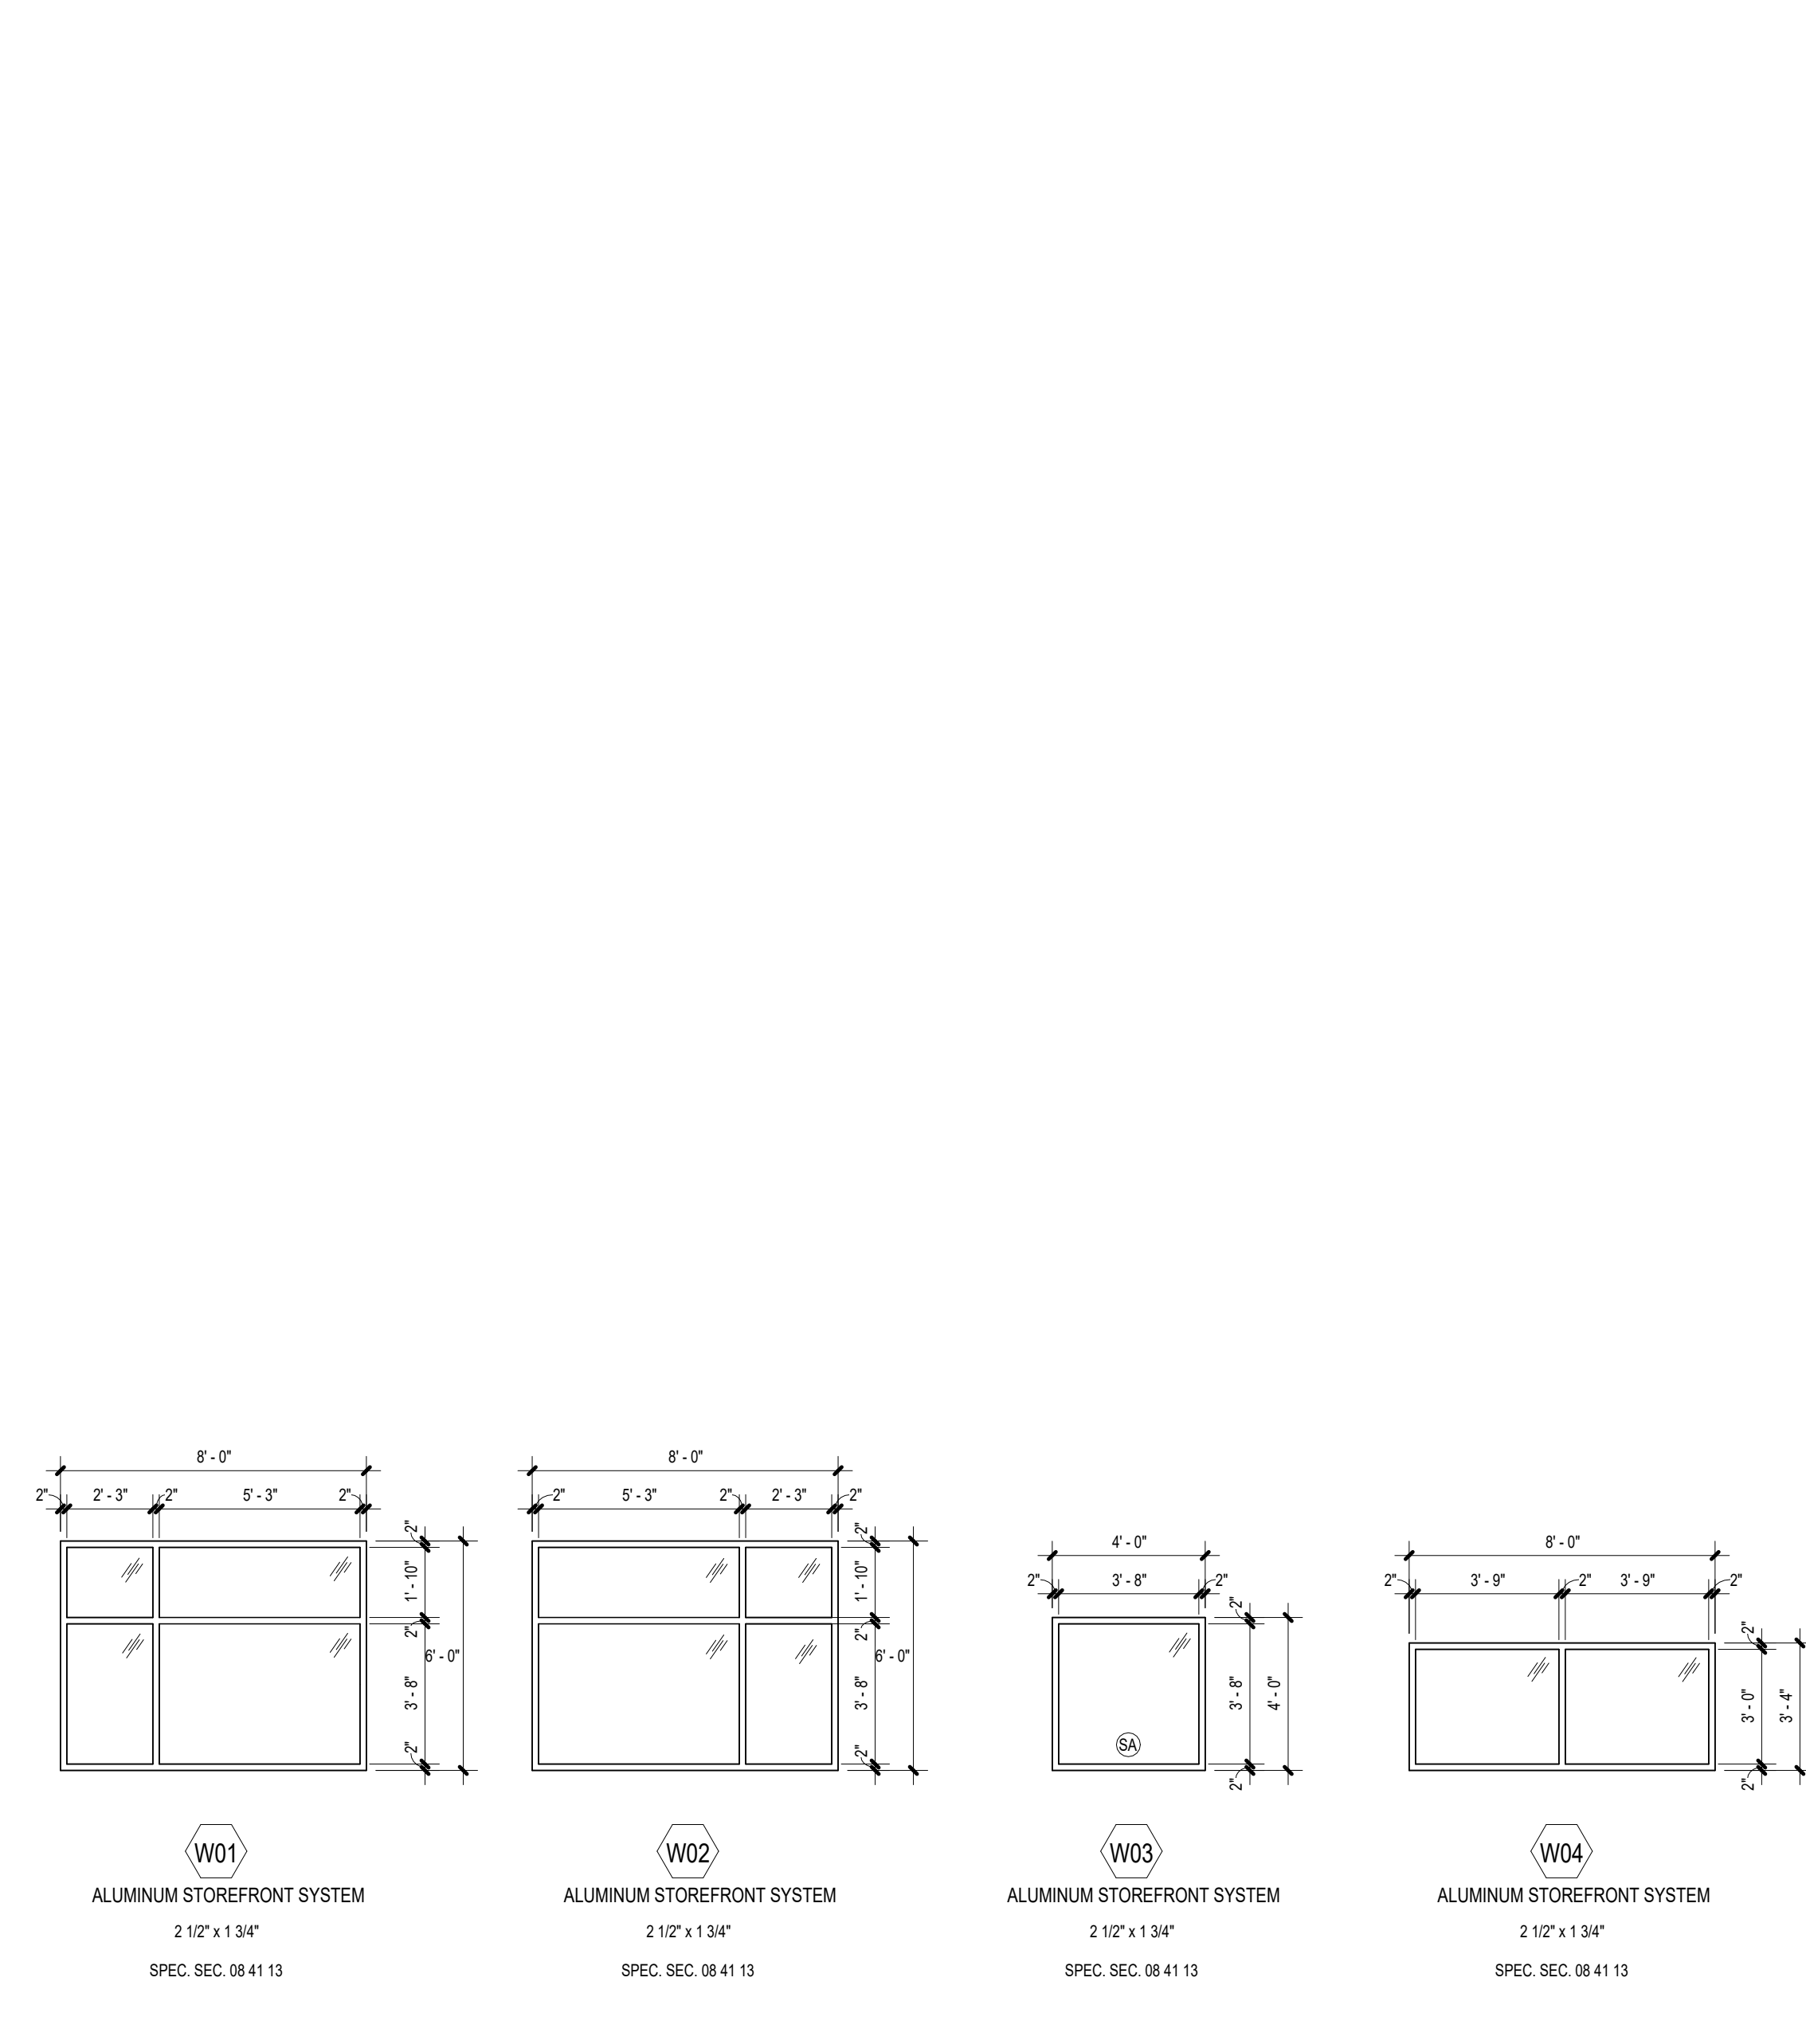


WINDOW LEGEND

1/4" = 1'-0"

GLAZING NOTES:
ALL EXTERIOR WINDOWS AND DOOR LITES: 1" INSULATED PER SPECIFICATIONS.
INTERIOR DOOR & BORROWED LITES: 1/4" CLEAR TYPICAL EXCEPT FIRE-RATED - SEE SPECIFICATIONS.
GLASS TO BE TEMPERED AS REQUIRED BY SPECIFICATIONS AND APPLICABLE CODES.
MAXIMUM GLASS AREA PER FIRE RATING: 180 MIN. LABEL = NO GLASS 90 MIN. LABEL = 100 SQ. IN. 45 MIN. LABEL = 1200 SQ. IN. 20 MIN. LABEL = AS TESTED
VERIFY COMPLIANCE TO ALL APPLICABLE CODES.
ADJUST LITE SIZE BASED ON SCHEDULED FIRE RATING AS NECESSARY.
NOTE: ALL SIDELITES AND TRANSOMS W/ 20 MIN. DOORS REQUIRE 45 MIN. RATED GLAZING
(E) = EGRESS PANE (GF) = GRAPHIC FILM (SA) = SAFETY GLAZING (SP) = SECURITY FILM (SG) = SECURITY GLAZING (ST) = SELF-TINTING GLAZING (P) = SPANDREL PANEL (L) = LOUVER PANEL

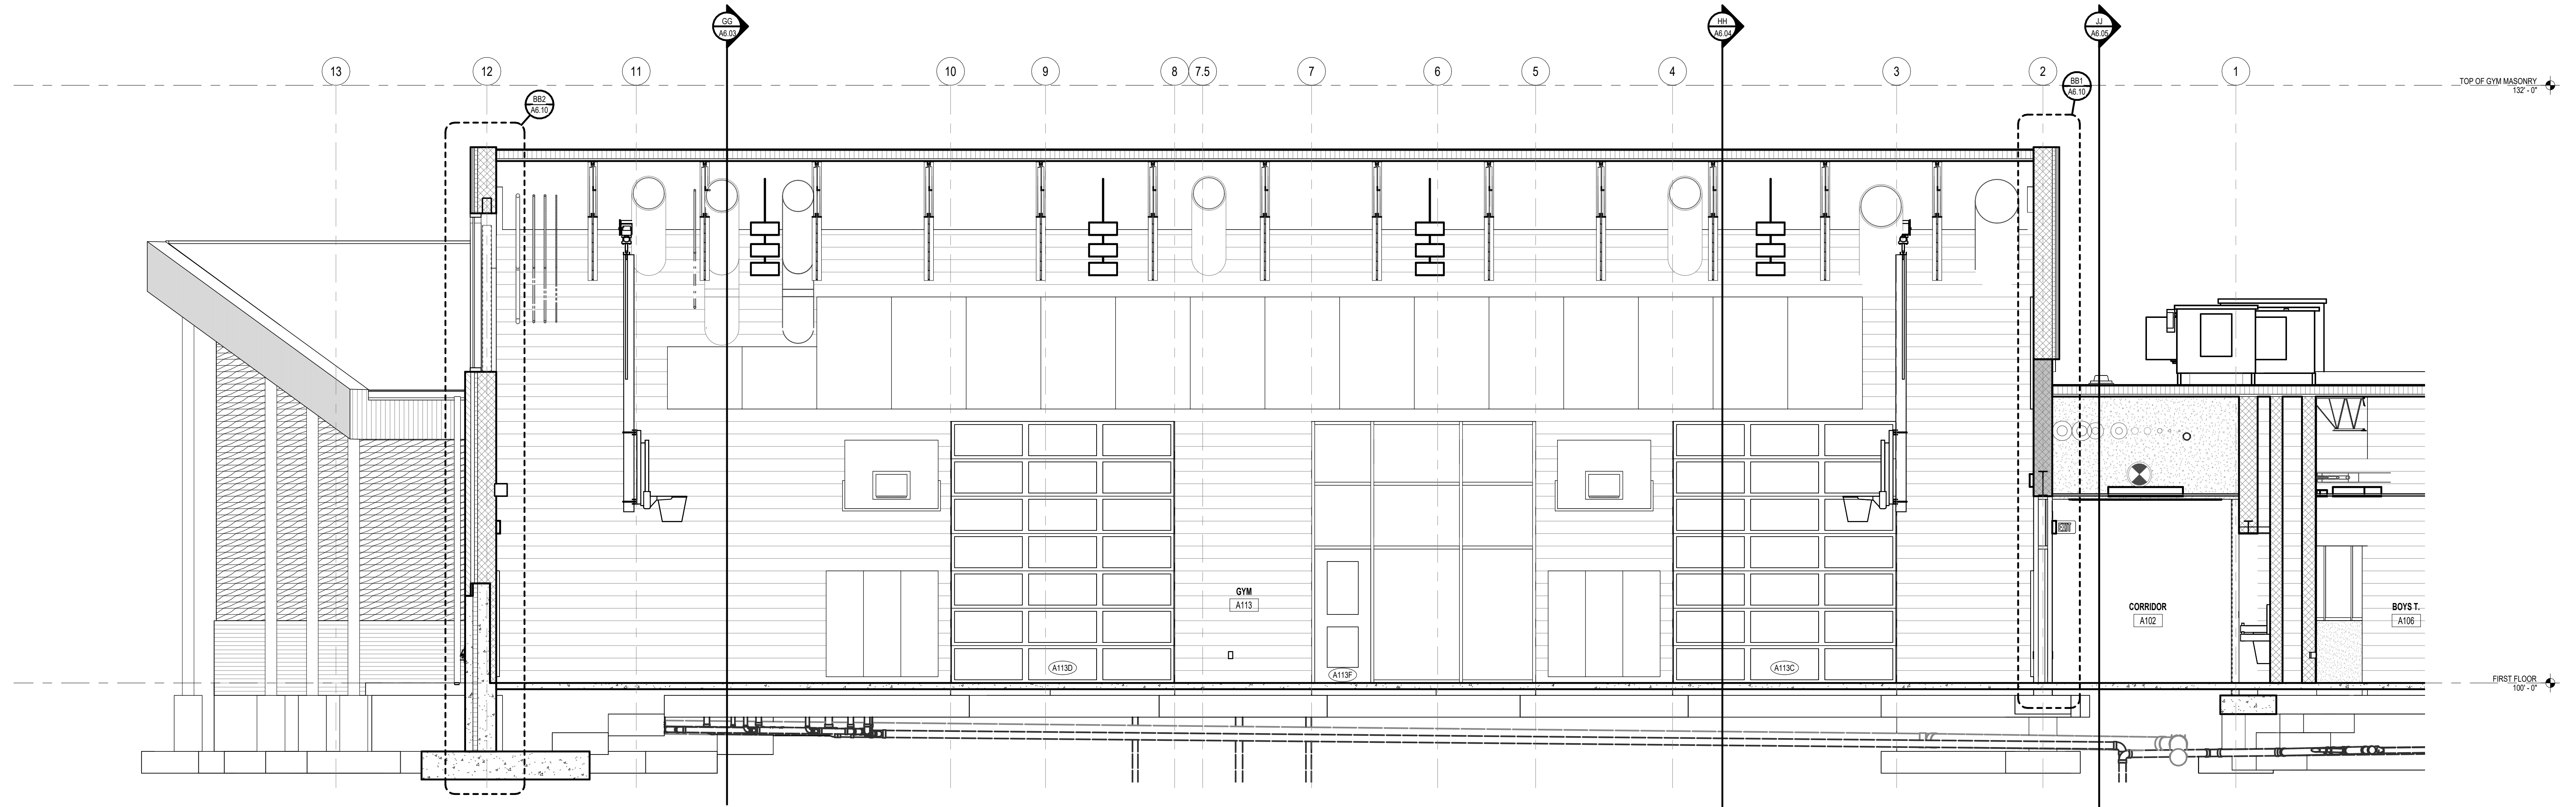

BB
A6.01
BUILDING SECTION BB
1/4" = 1'-0"

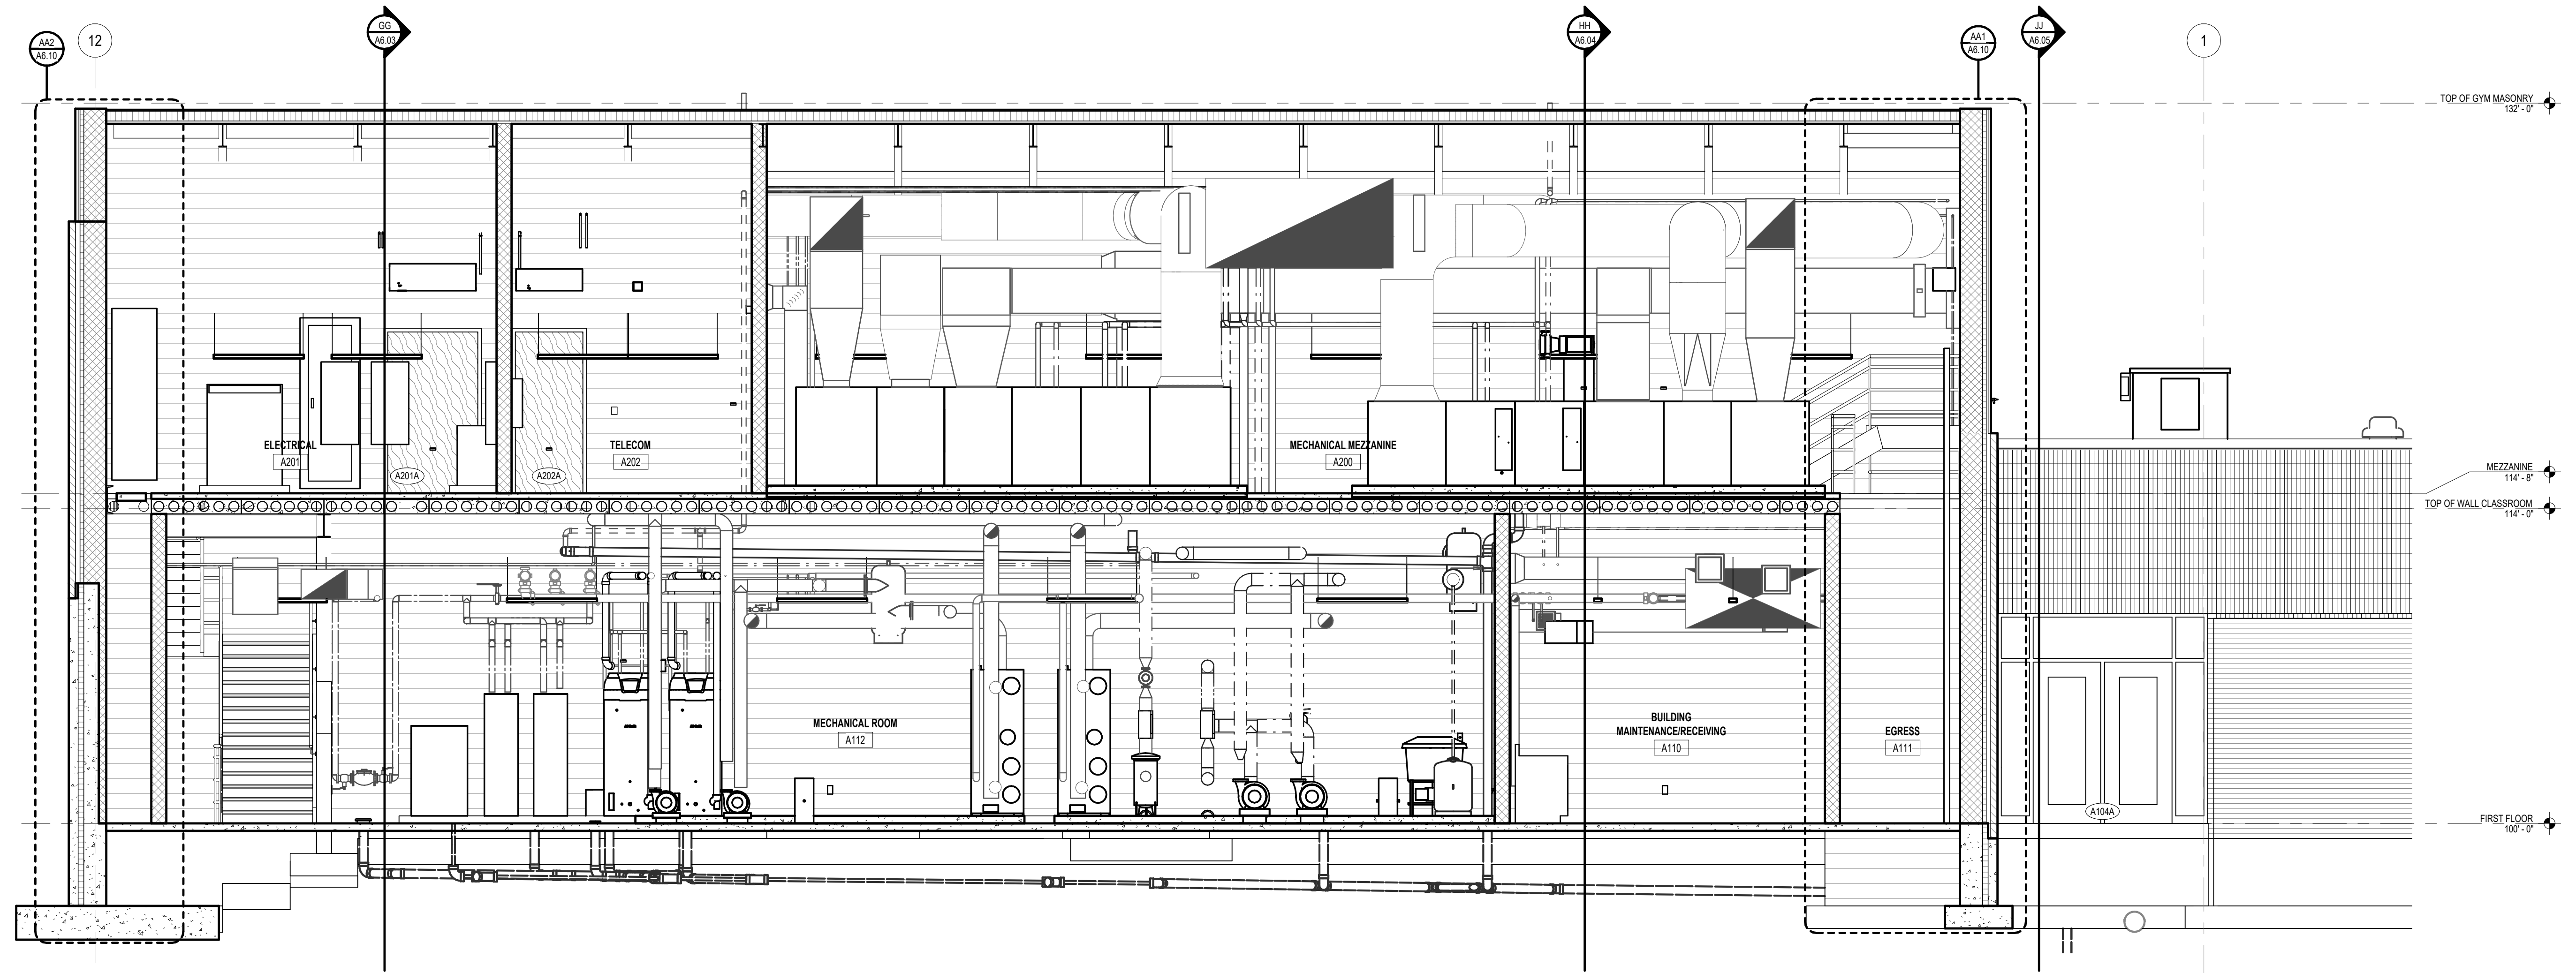

AA
A6.01
BUILDING SECTION AA
1/4" = 1'-0"

ISSUANCES
04.16.2024 BIDS &
CONSTRUCTION

DRAWN JTD
REVIEWED DAS





PROJECT NO. 5-5800


NO PART OF THIS DRAWING MAY BE
USED OR REPRODUCED IN ANY FORM
OR BY ANY MEANS, OR STORED IN A
DATA BASE OR RETRIEVAL SYSTEM,
WITHOUT PRIOR WRITTEN
PERMISSION OF

GMB COPYRIGHT © 2024
ALL RIGHTS RESERVED


BUILDING SECTIONS

A6.01

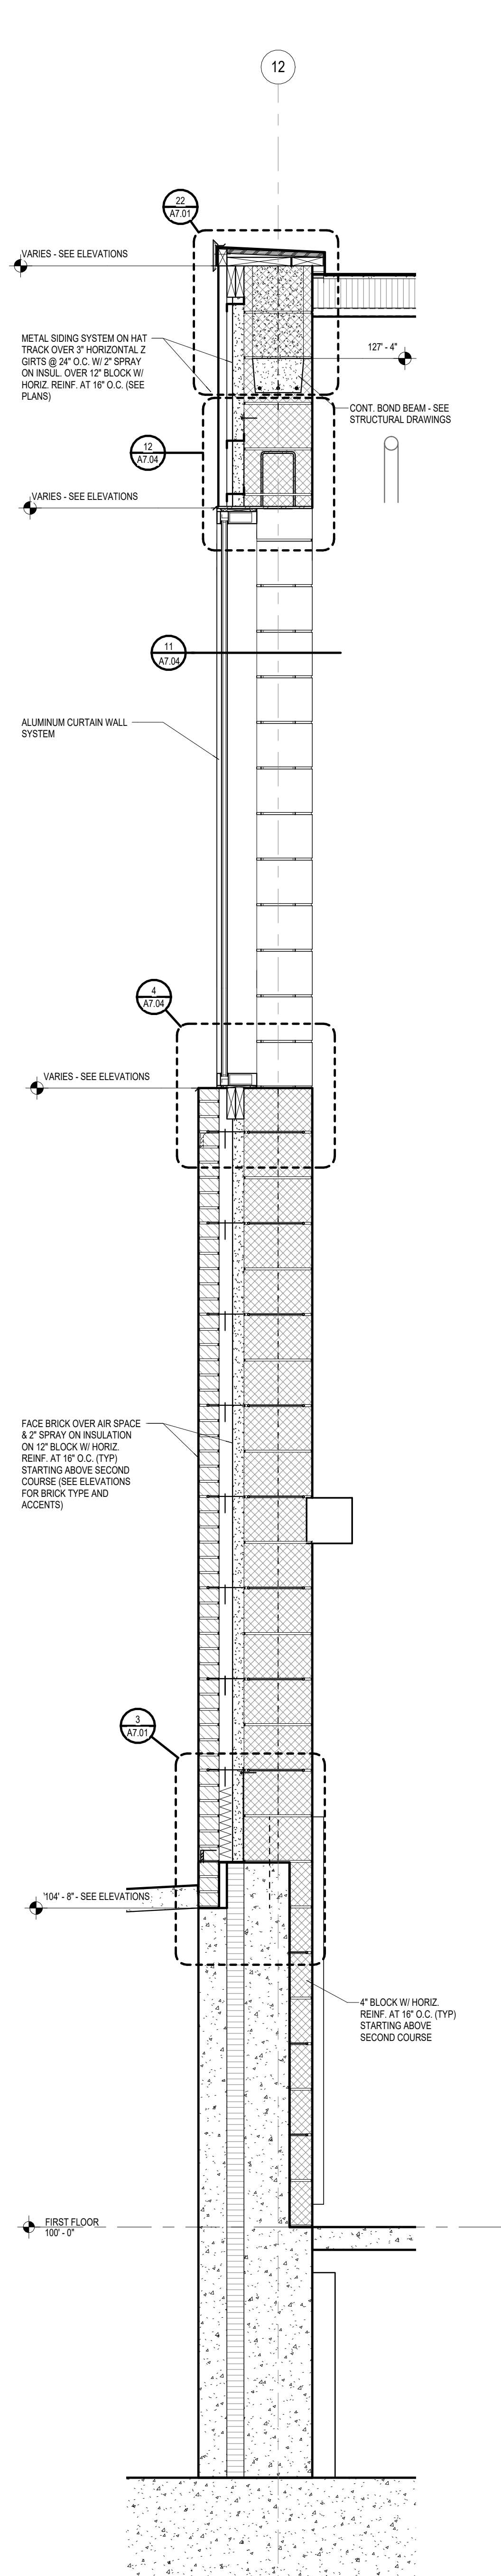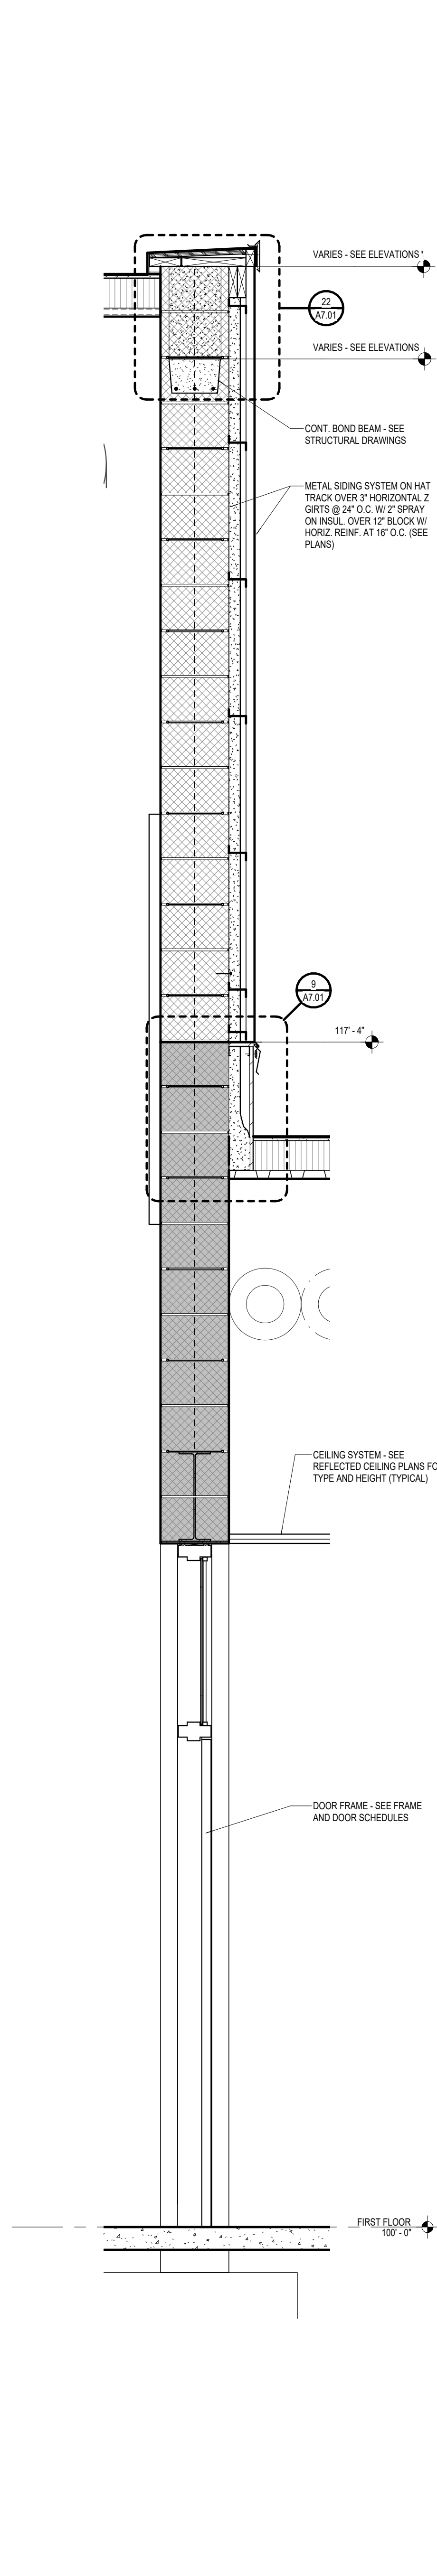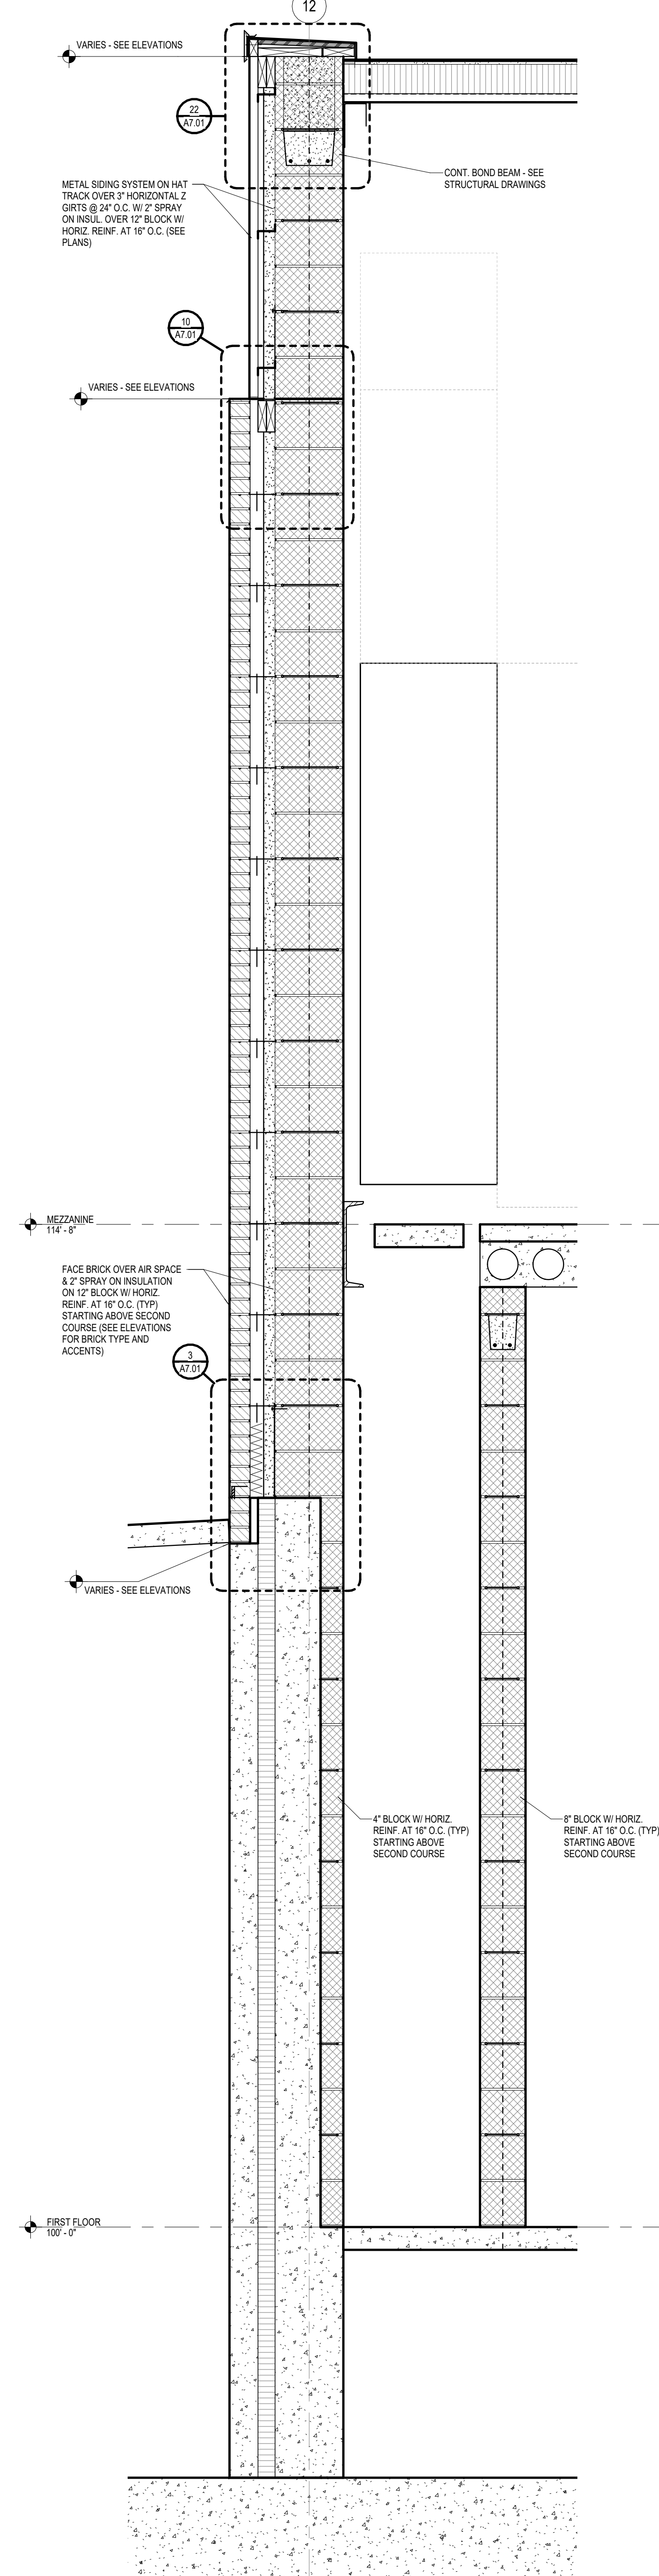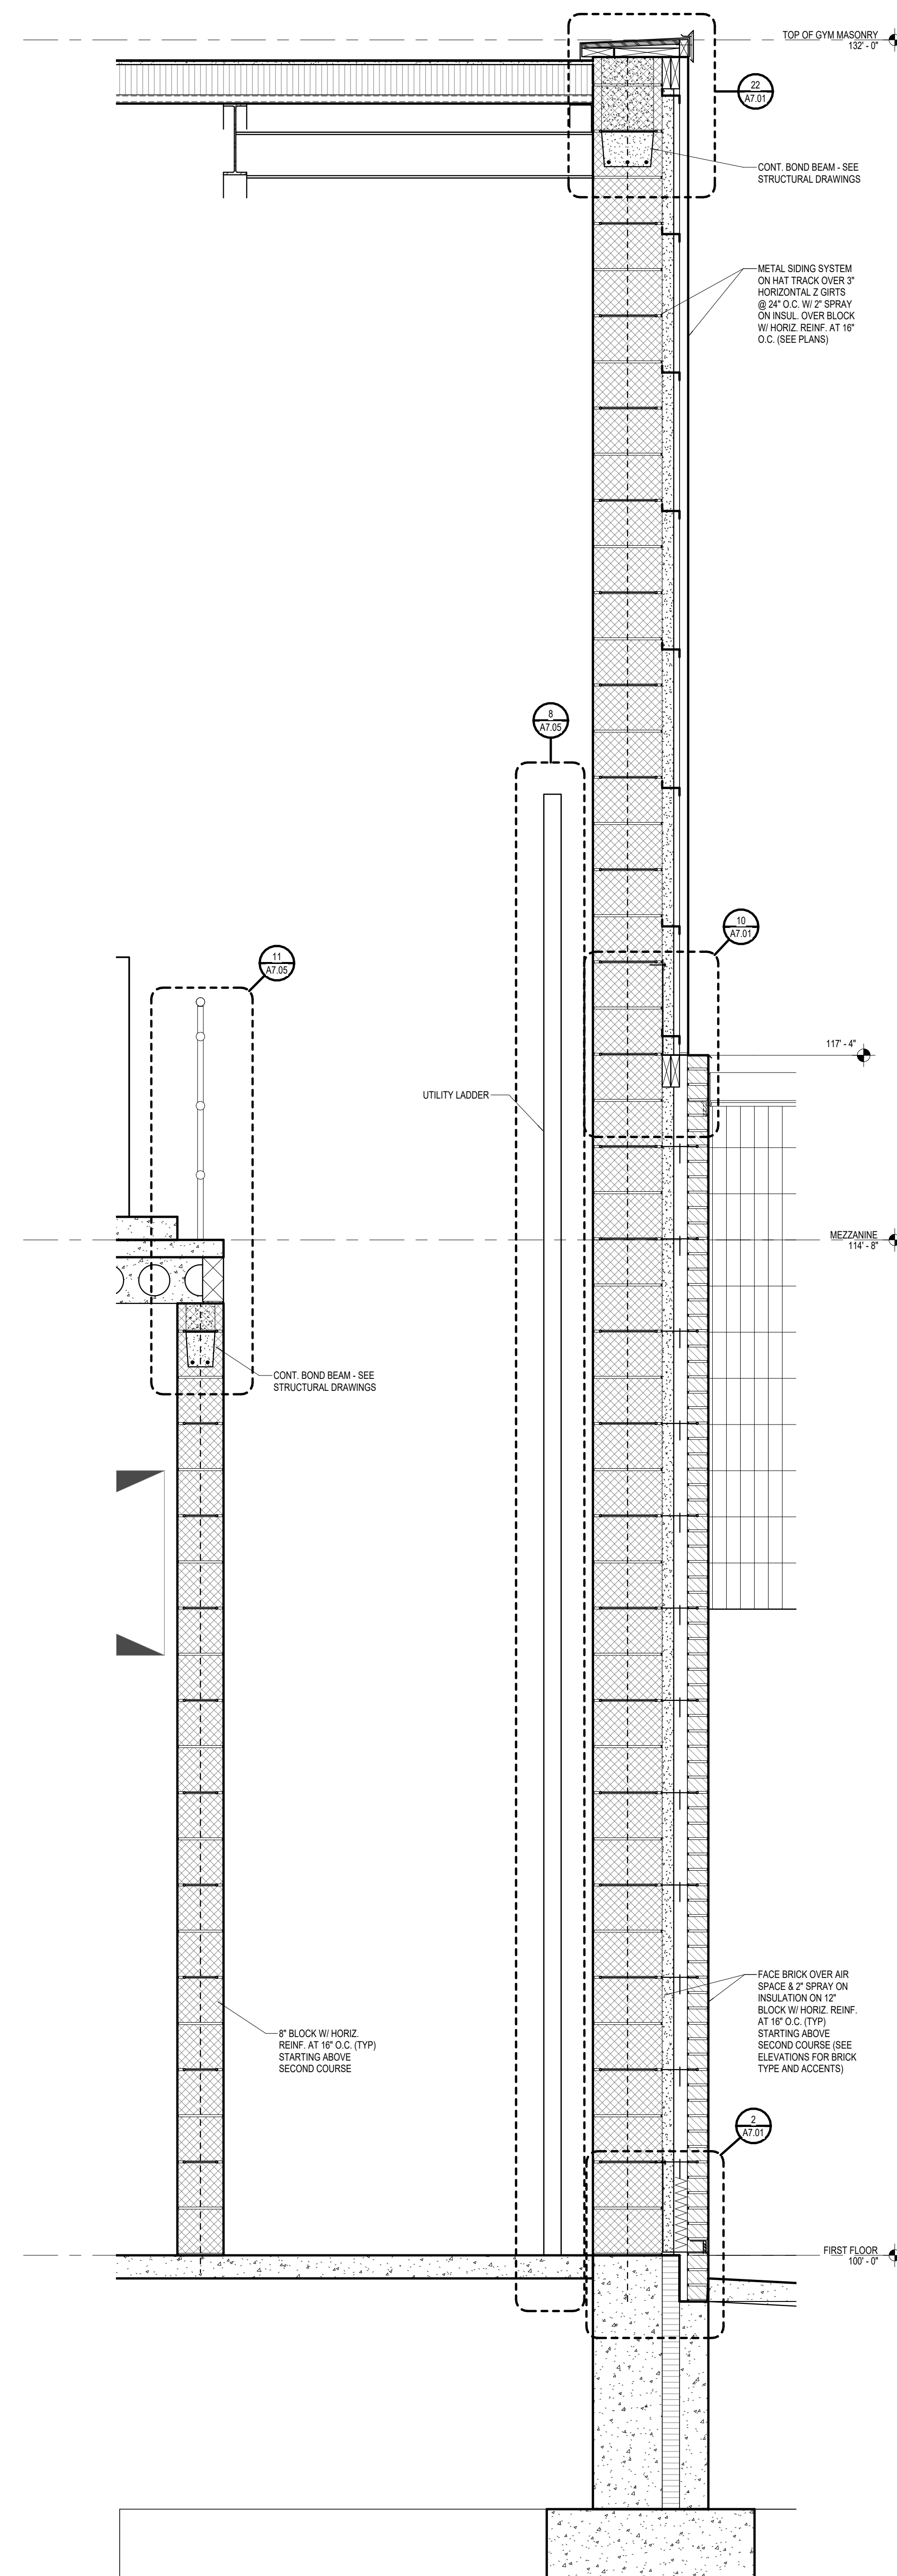


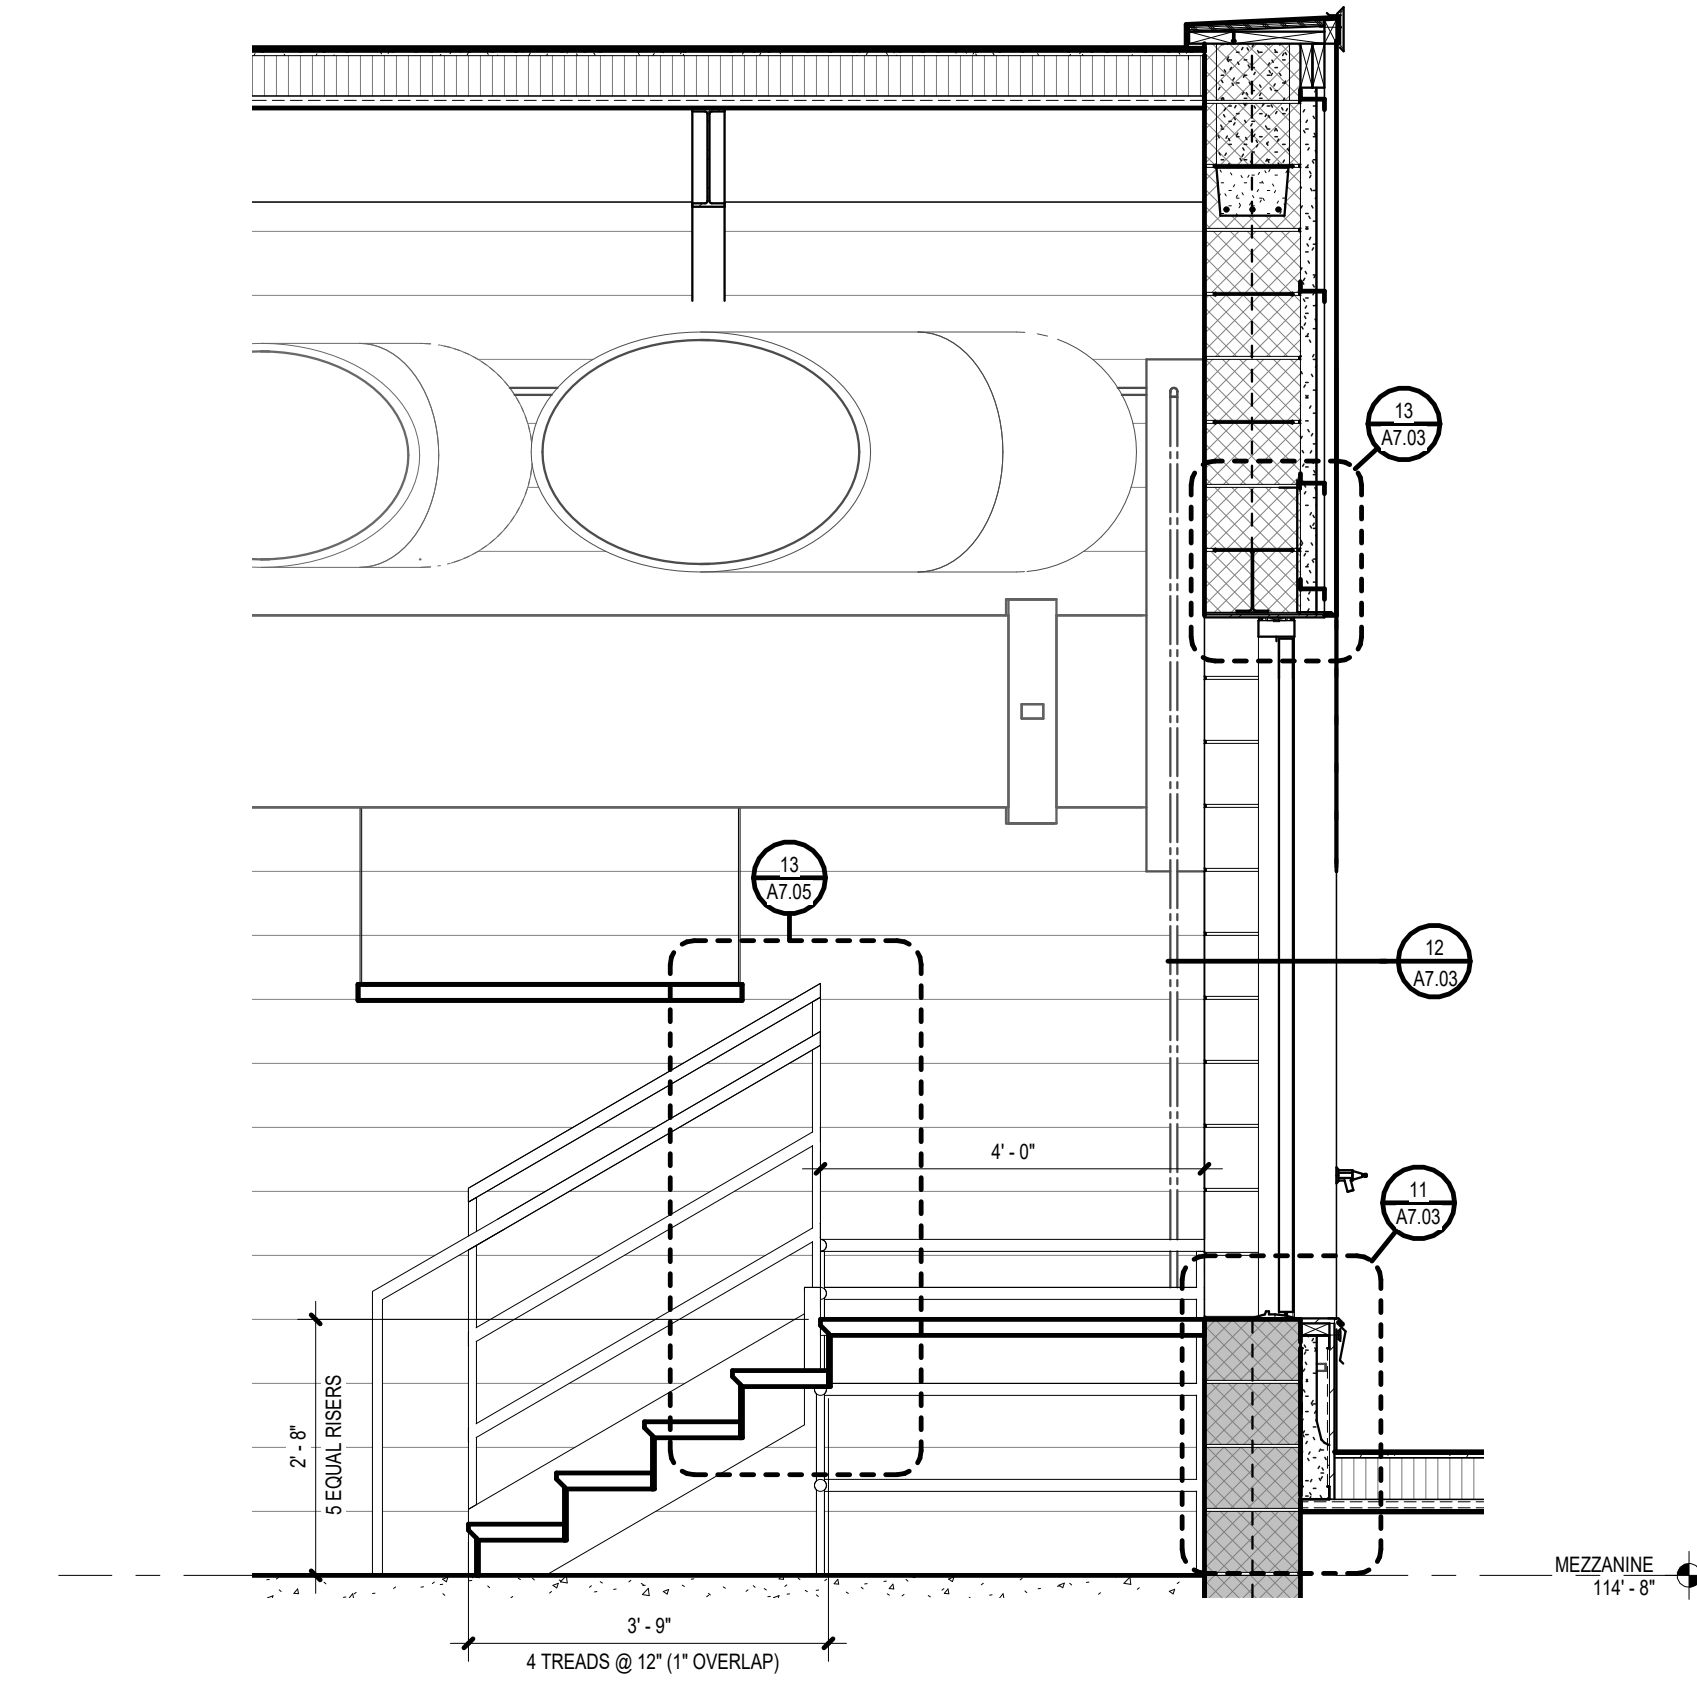


ST-3
A6.18 STAIR SECTION ST-3
1/2" = 1'-0"

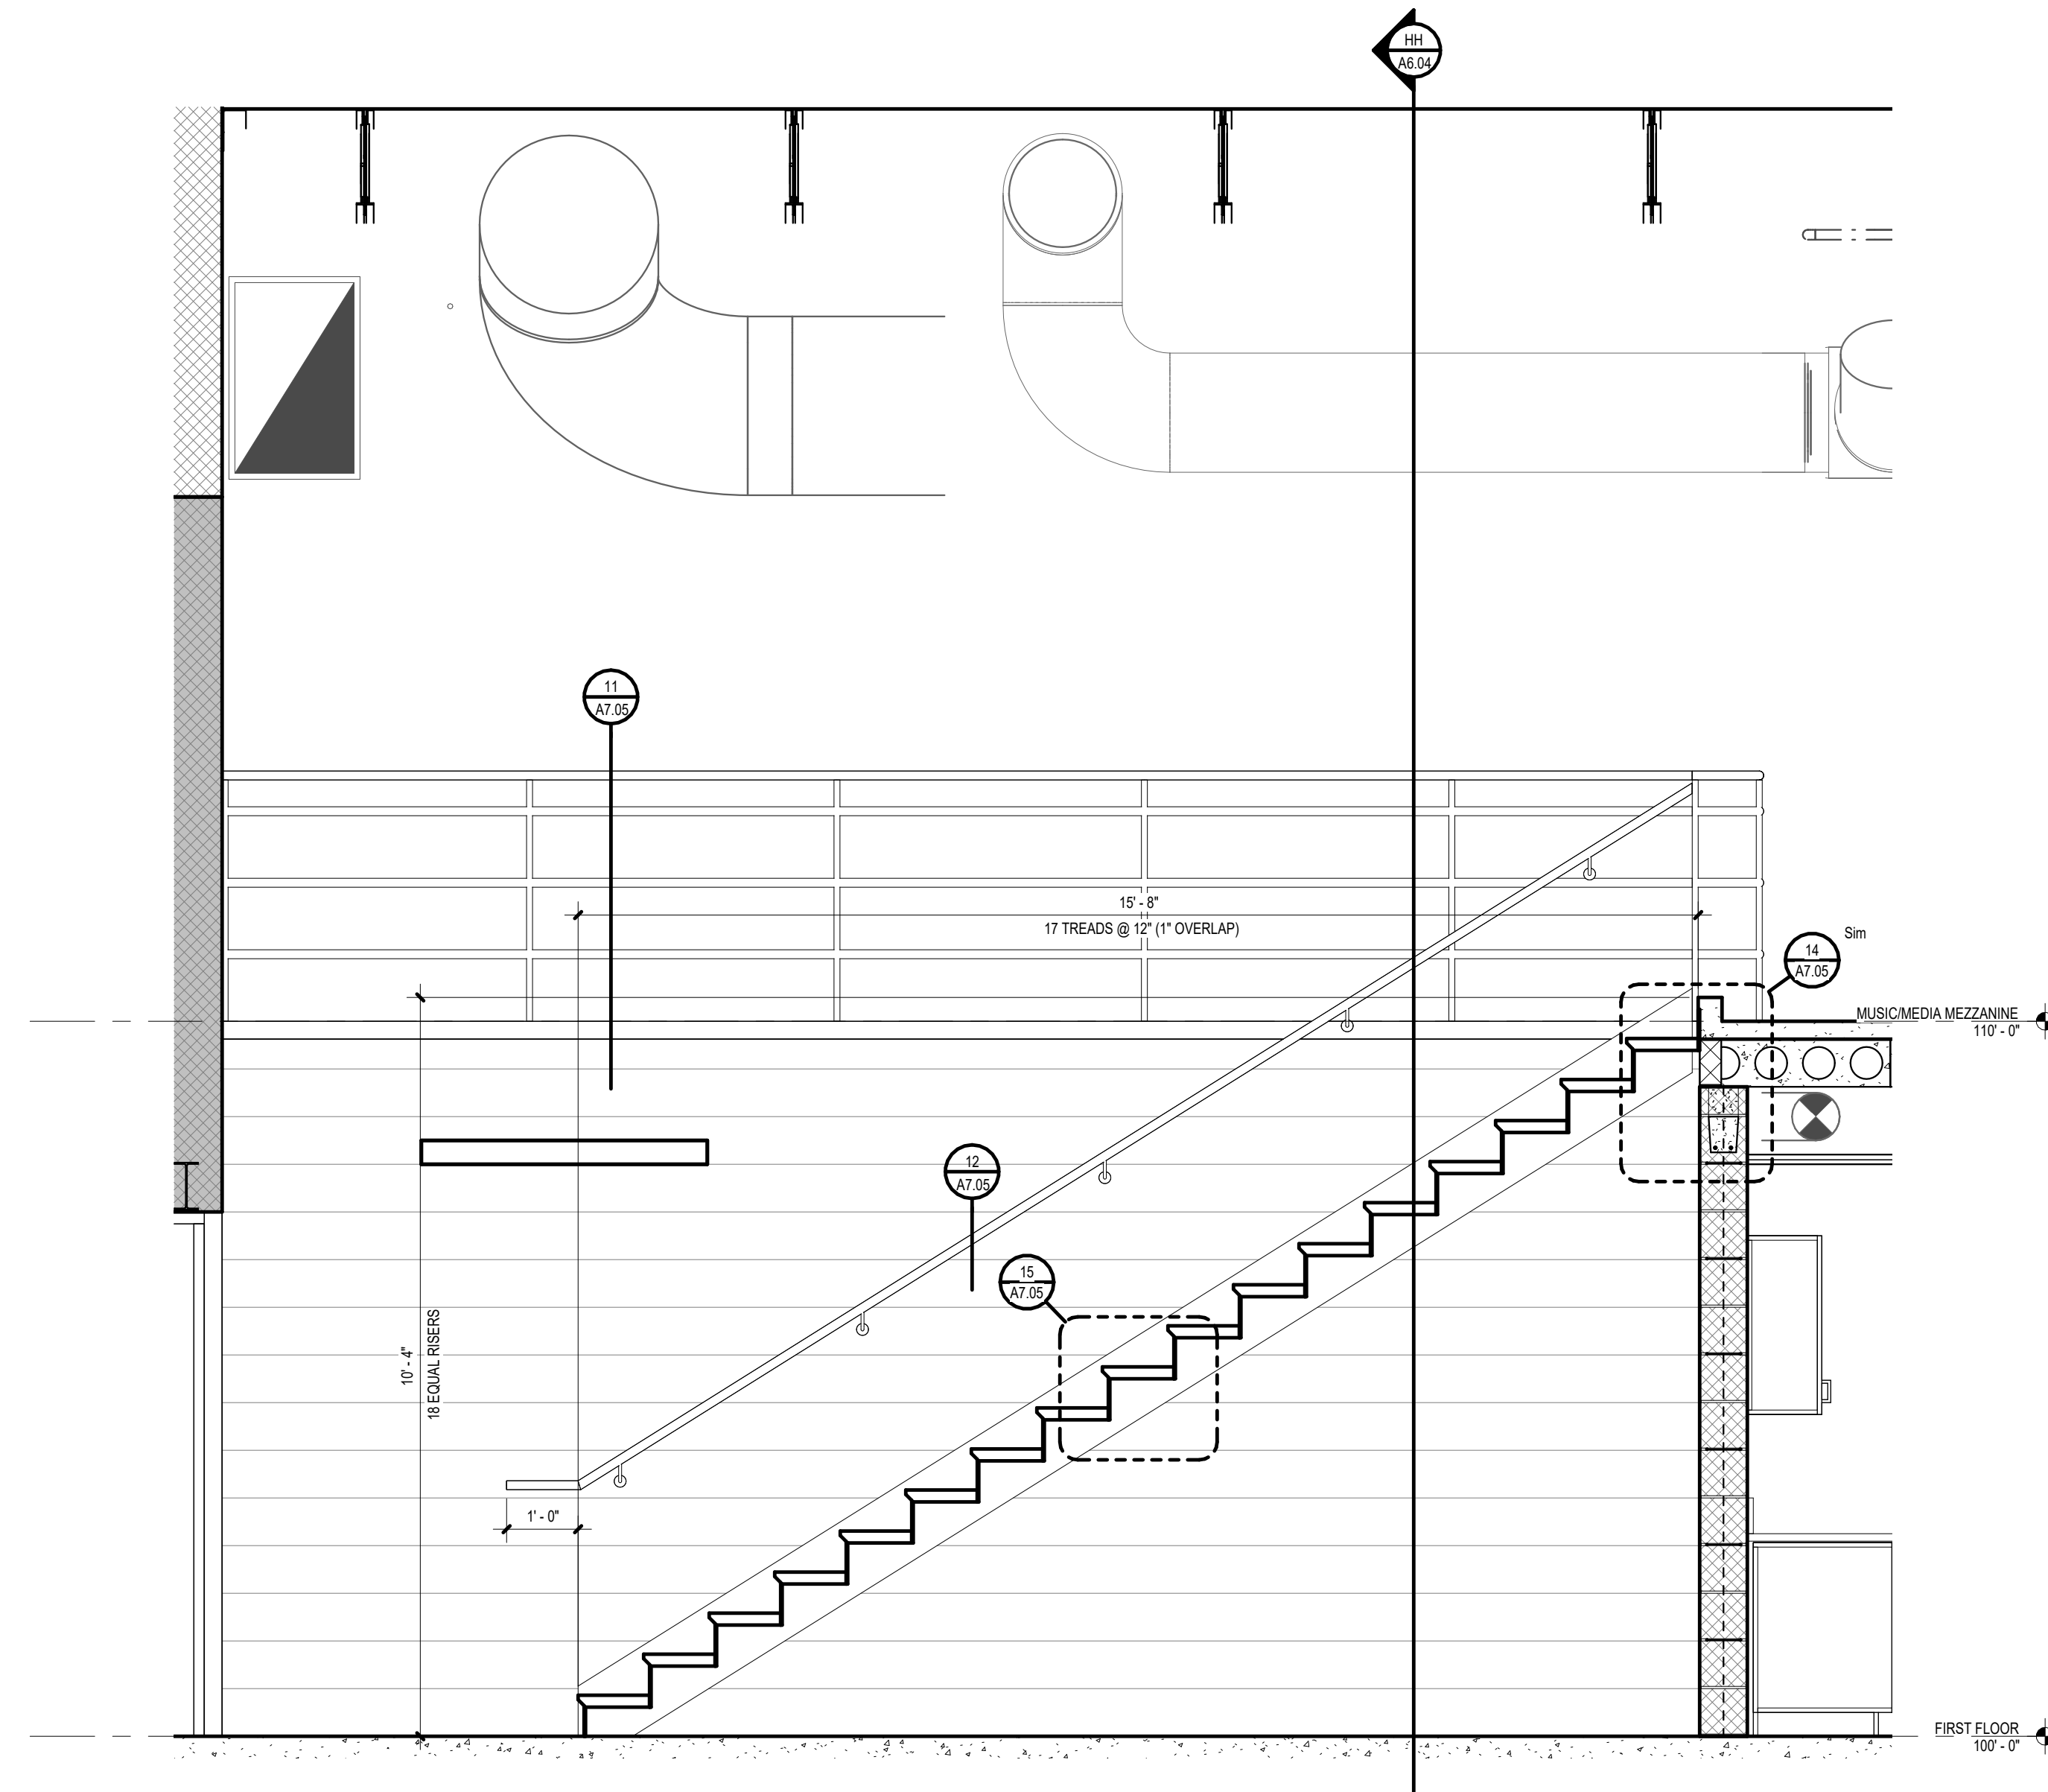






ST-1
A6.18 STAIR SECTION ST-1
1/2" = 1'-0"

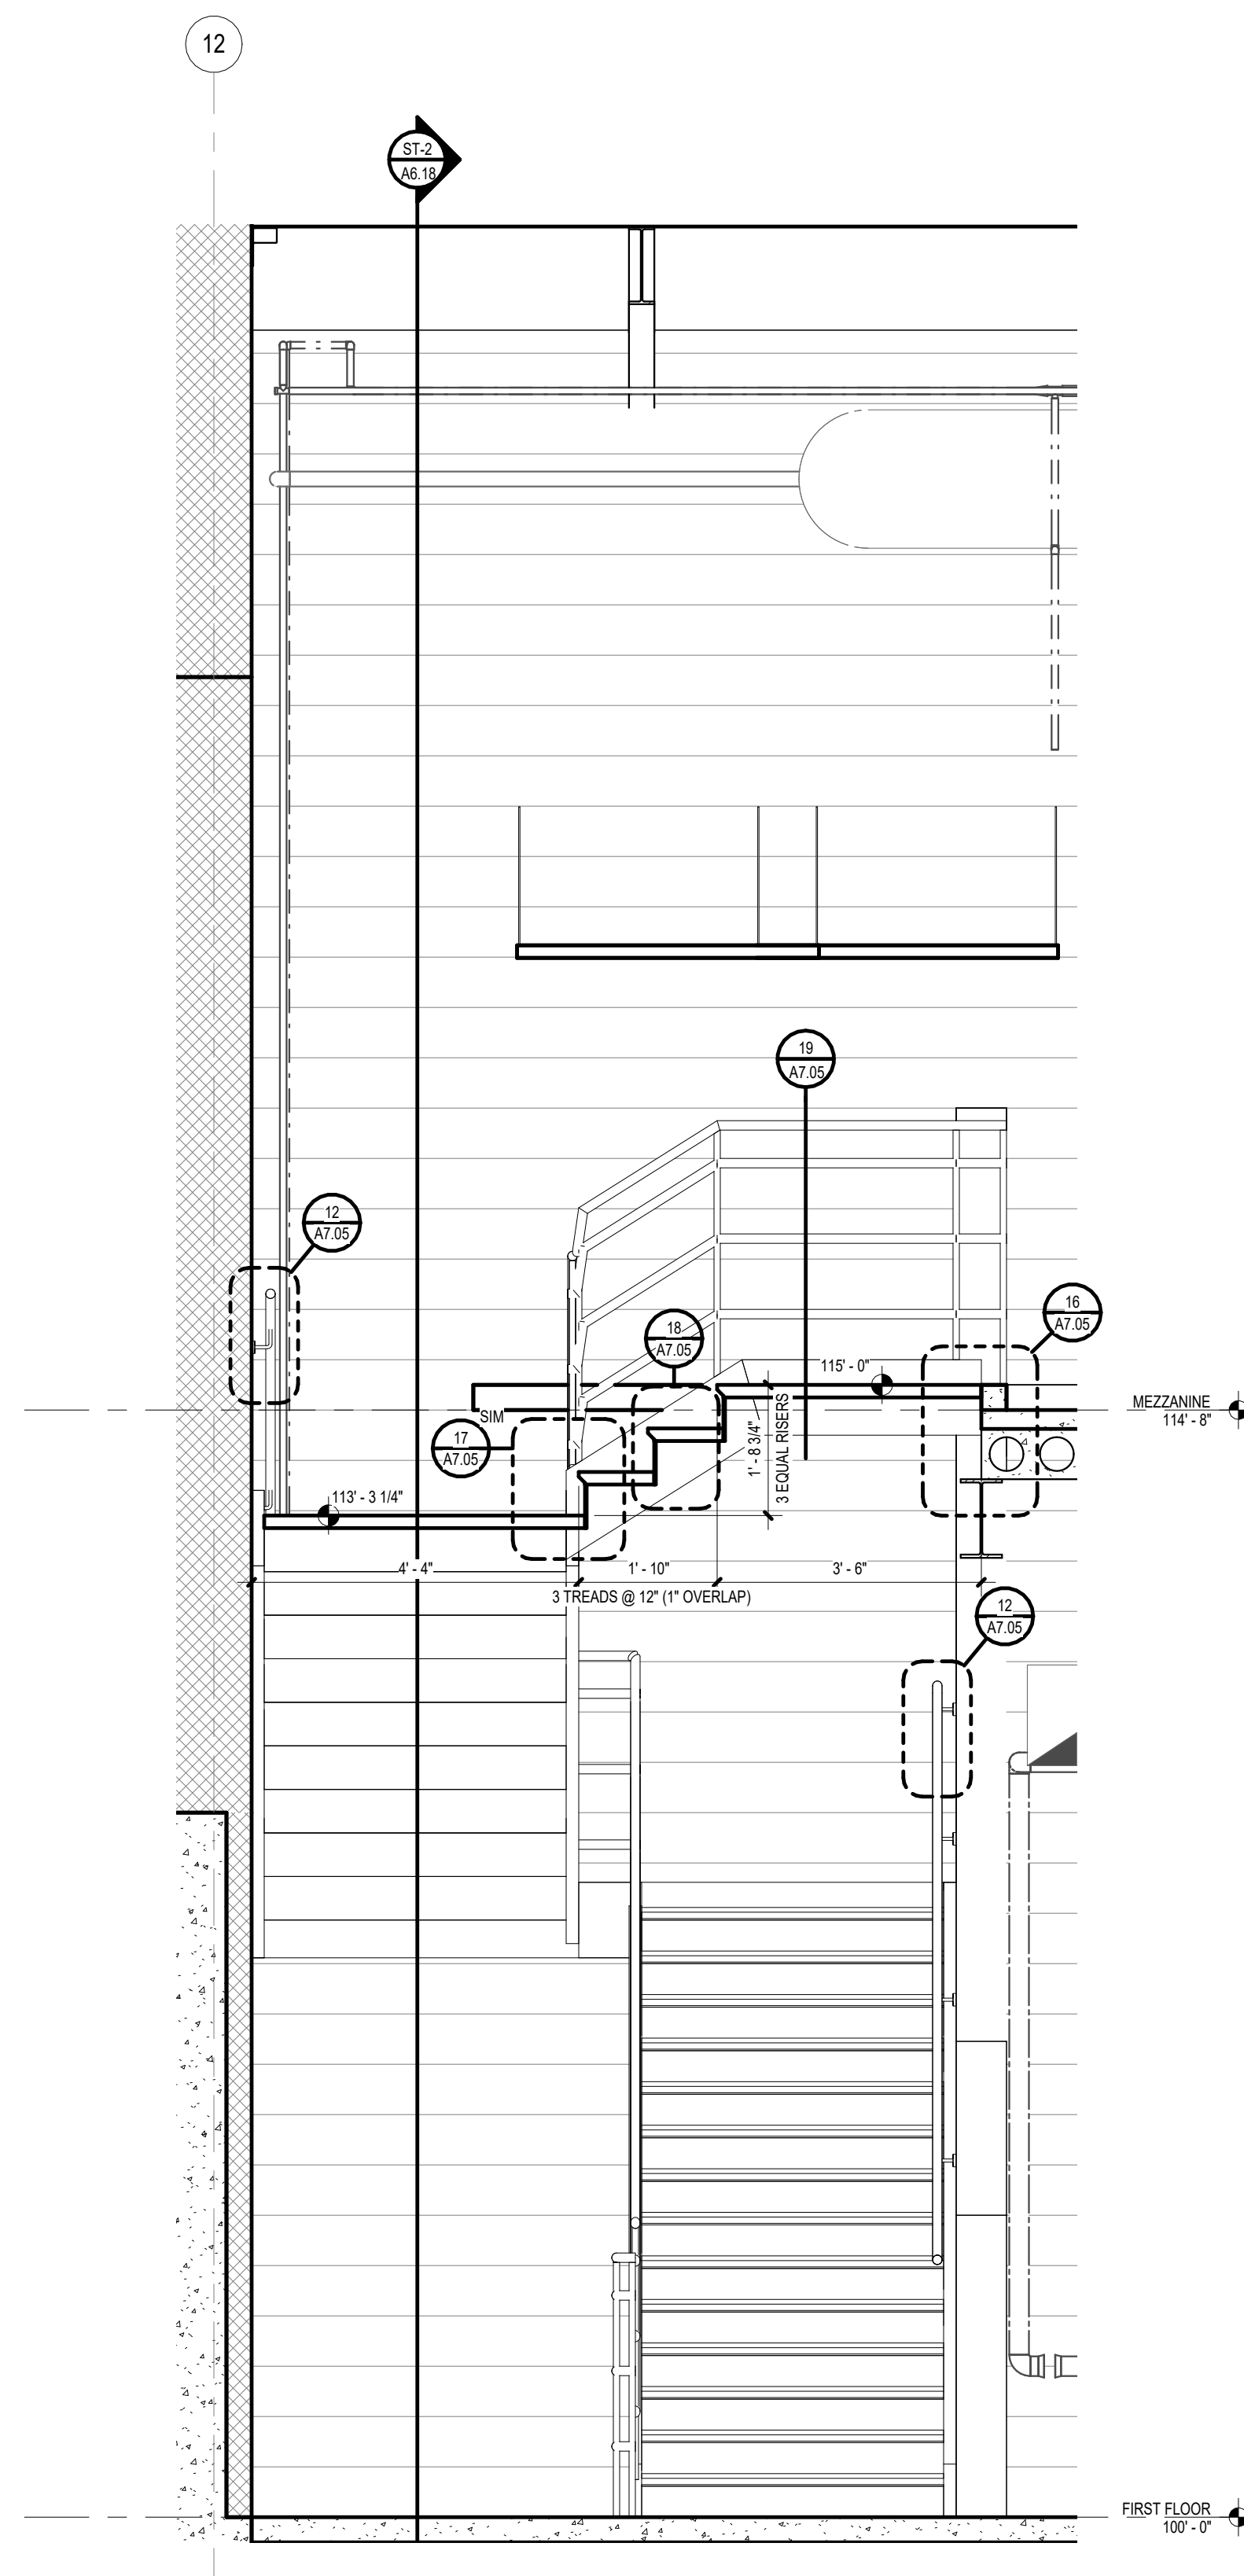


ST-2B
A6.18 STAIR SECTION ST-2B
1/2" = 1'-0"

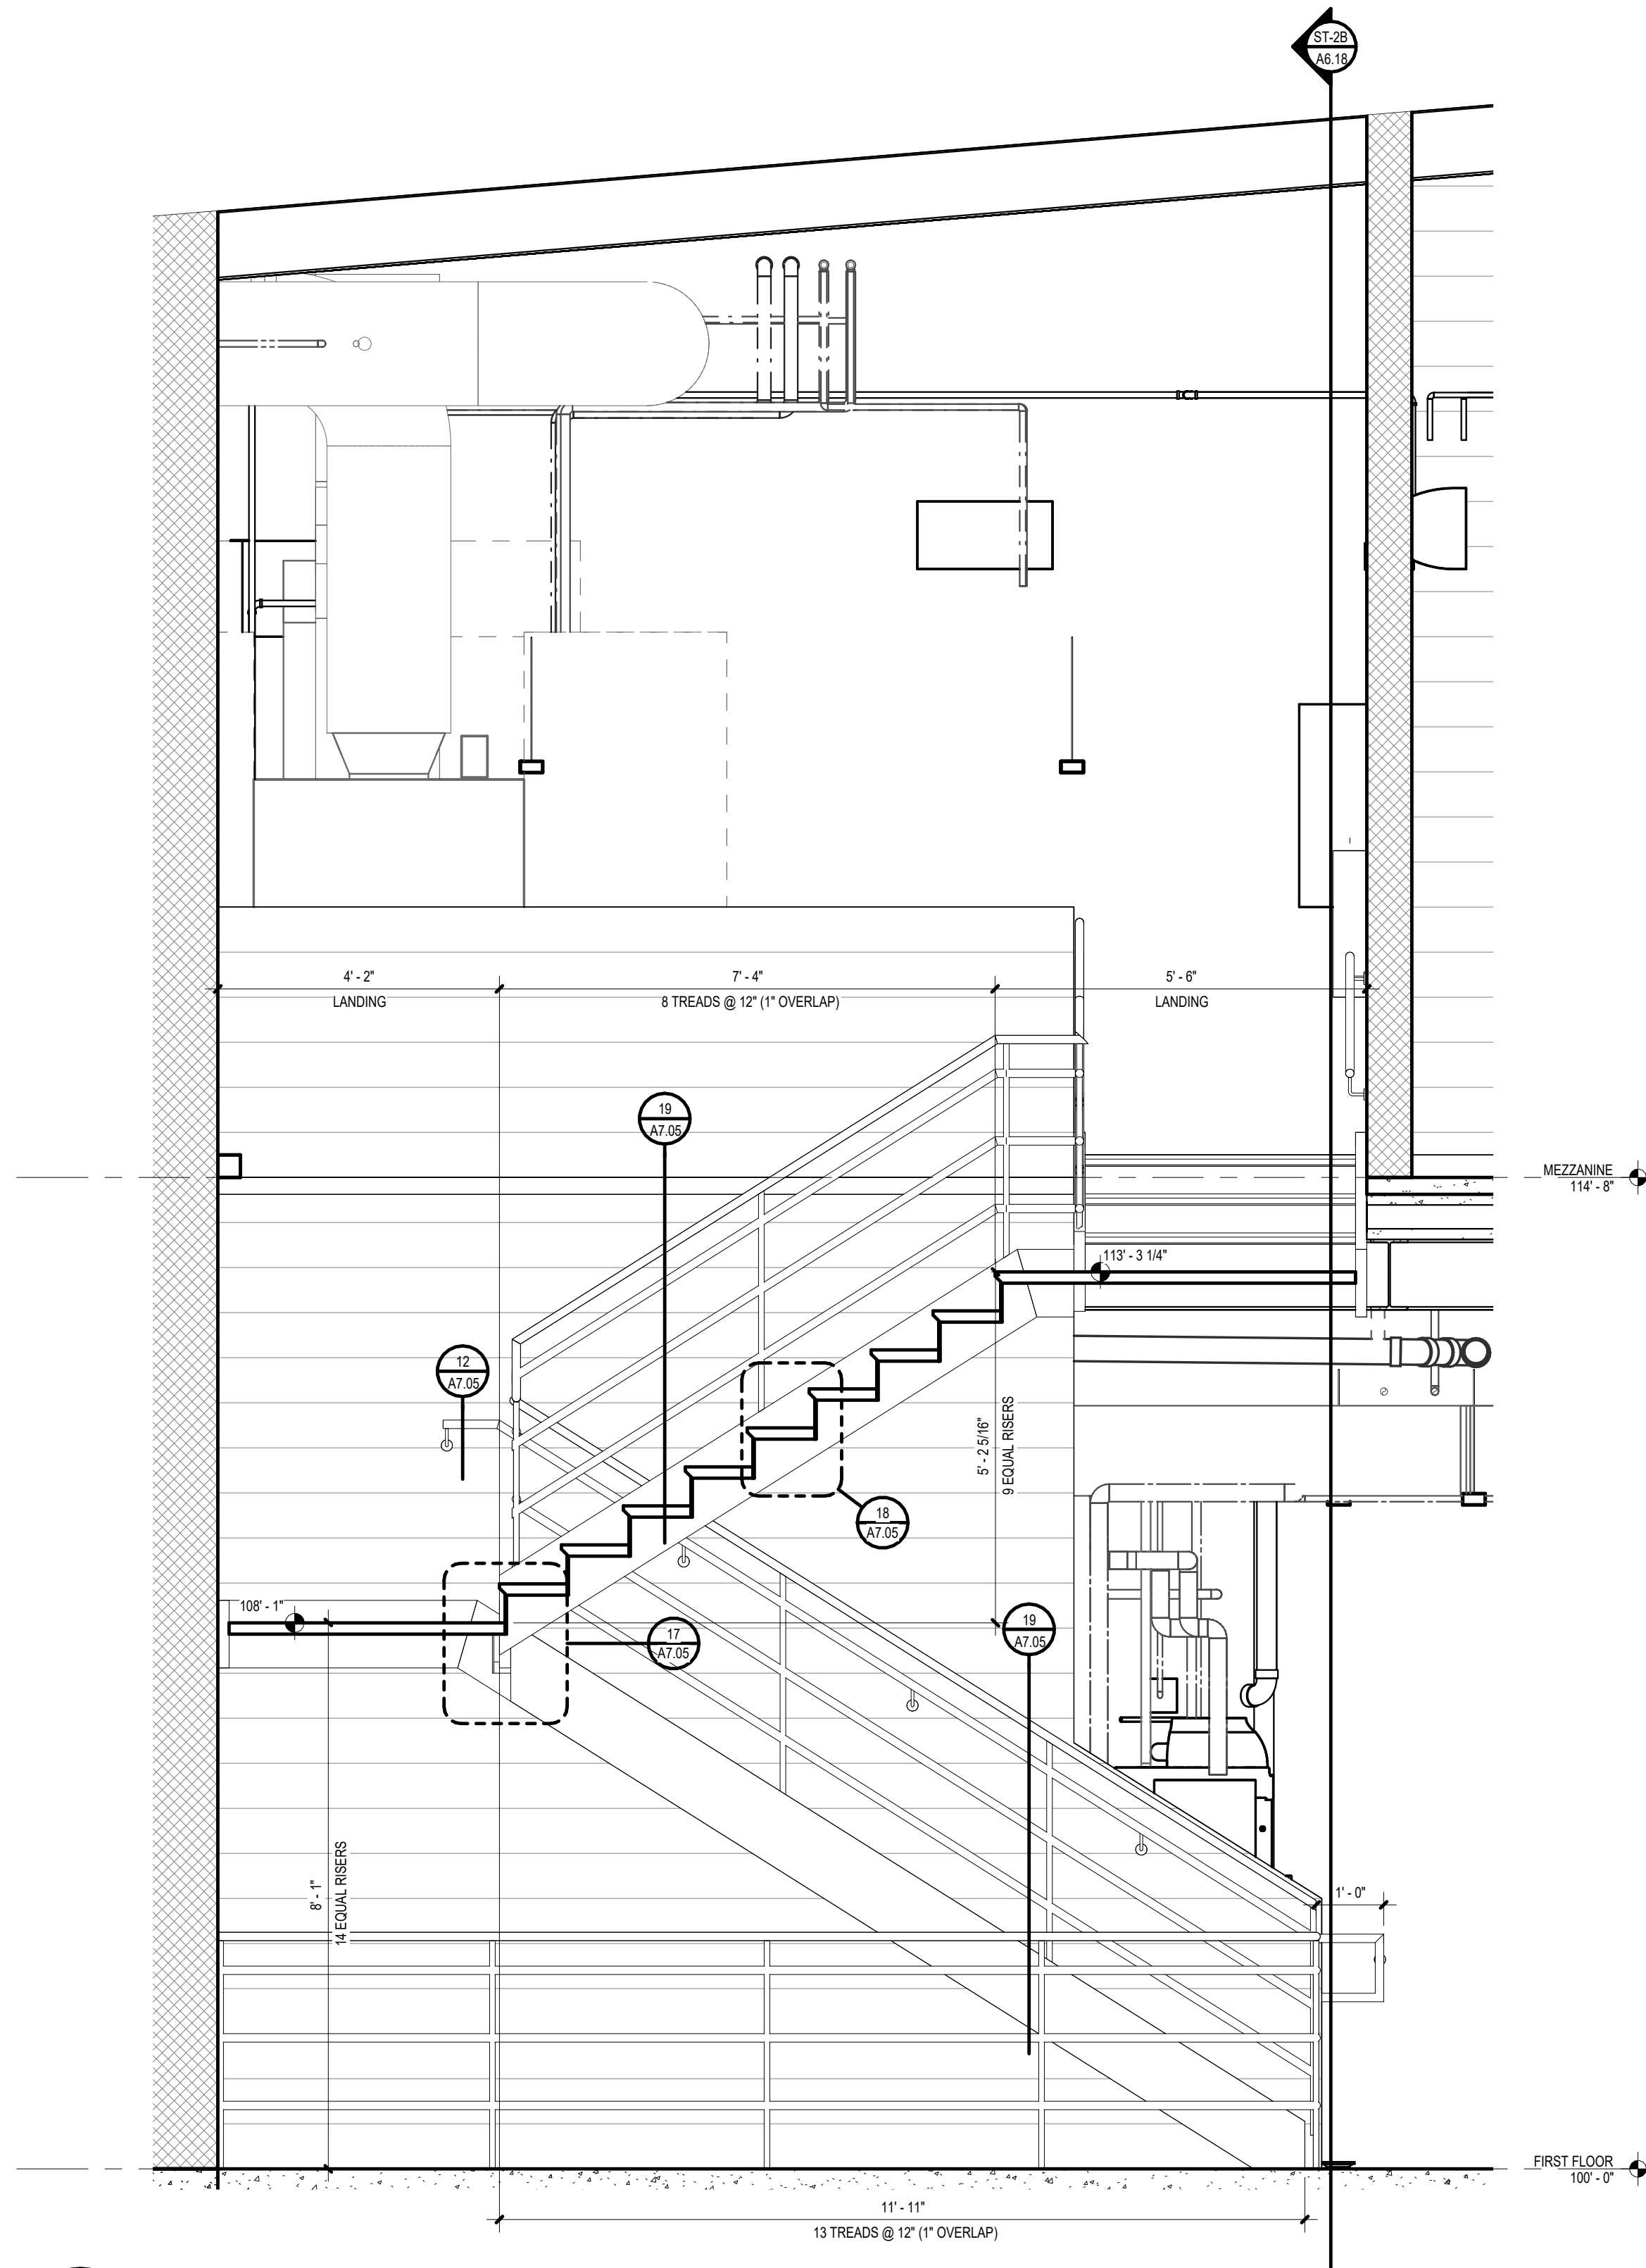


ST-2
A6.18 STAIR SECTION ST-2A
1/2" = 1'-0"

     


CASEWORK LEGEND (SEE ELEVATIONS AND / OR PLANS FOR MORE INFORMATION) (SEE SPECS)			
STYLE	T 42 84	WIDTH	
DEPTH	12	HEIGHT	
*DEPTH ONLY GIVEN IF OTHER THAN 24" DEEP FOR BASE / TALL CABINET OR 12" DEEP FOR WALL CABINET ARE USED. TYP.			
B	BASE CABINET		
F	FILLER PANEL		
M	MOBILE CABINET		
T	TALL CABINET		
W	WALL CABINET		

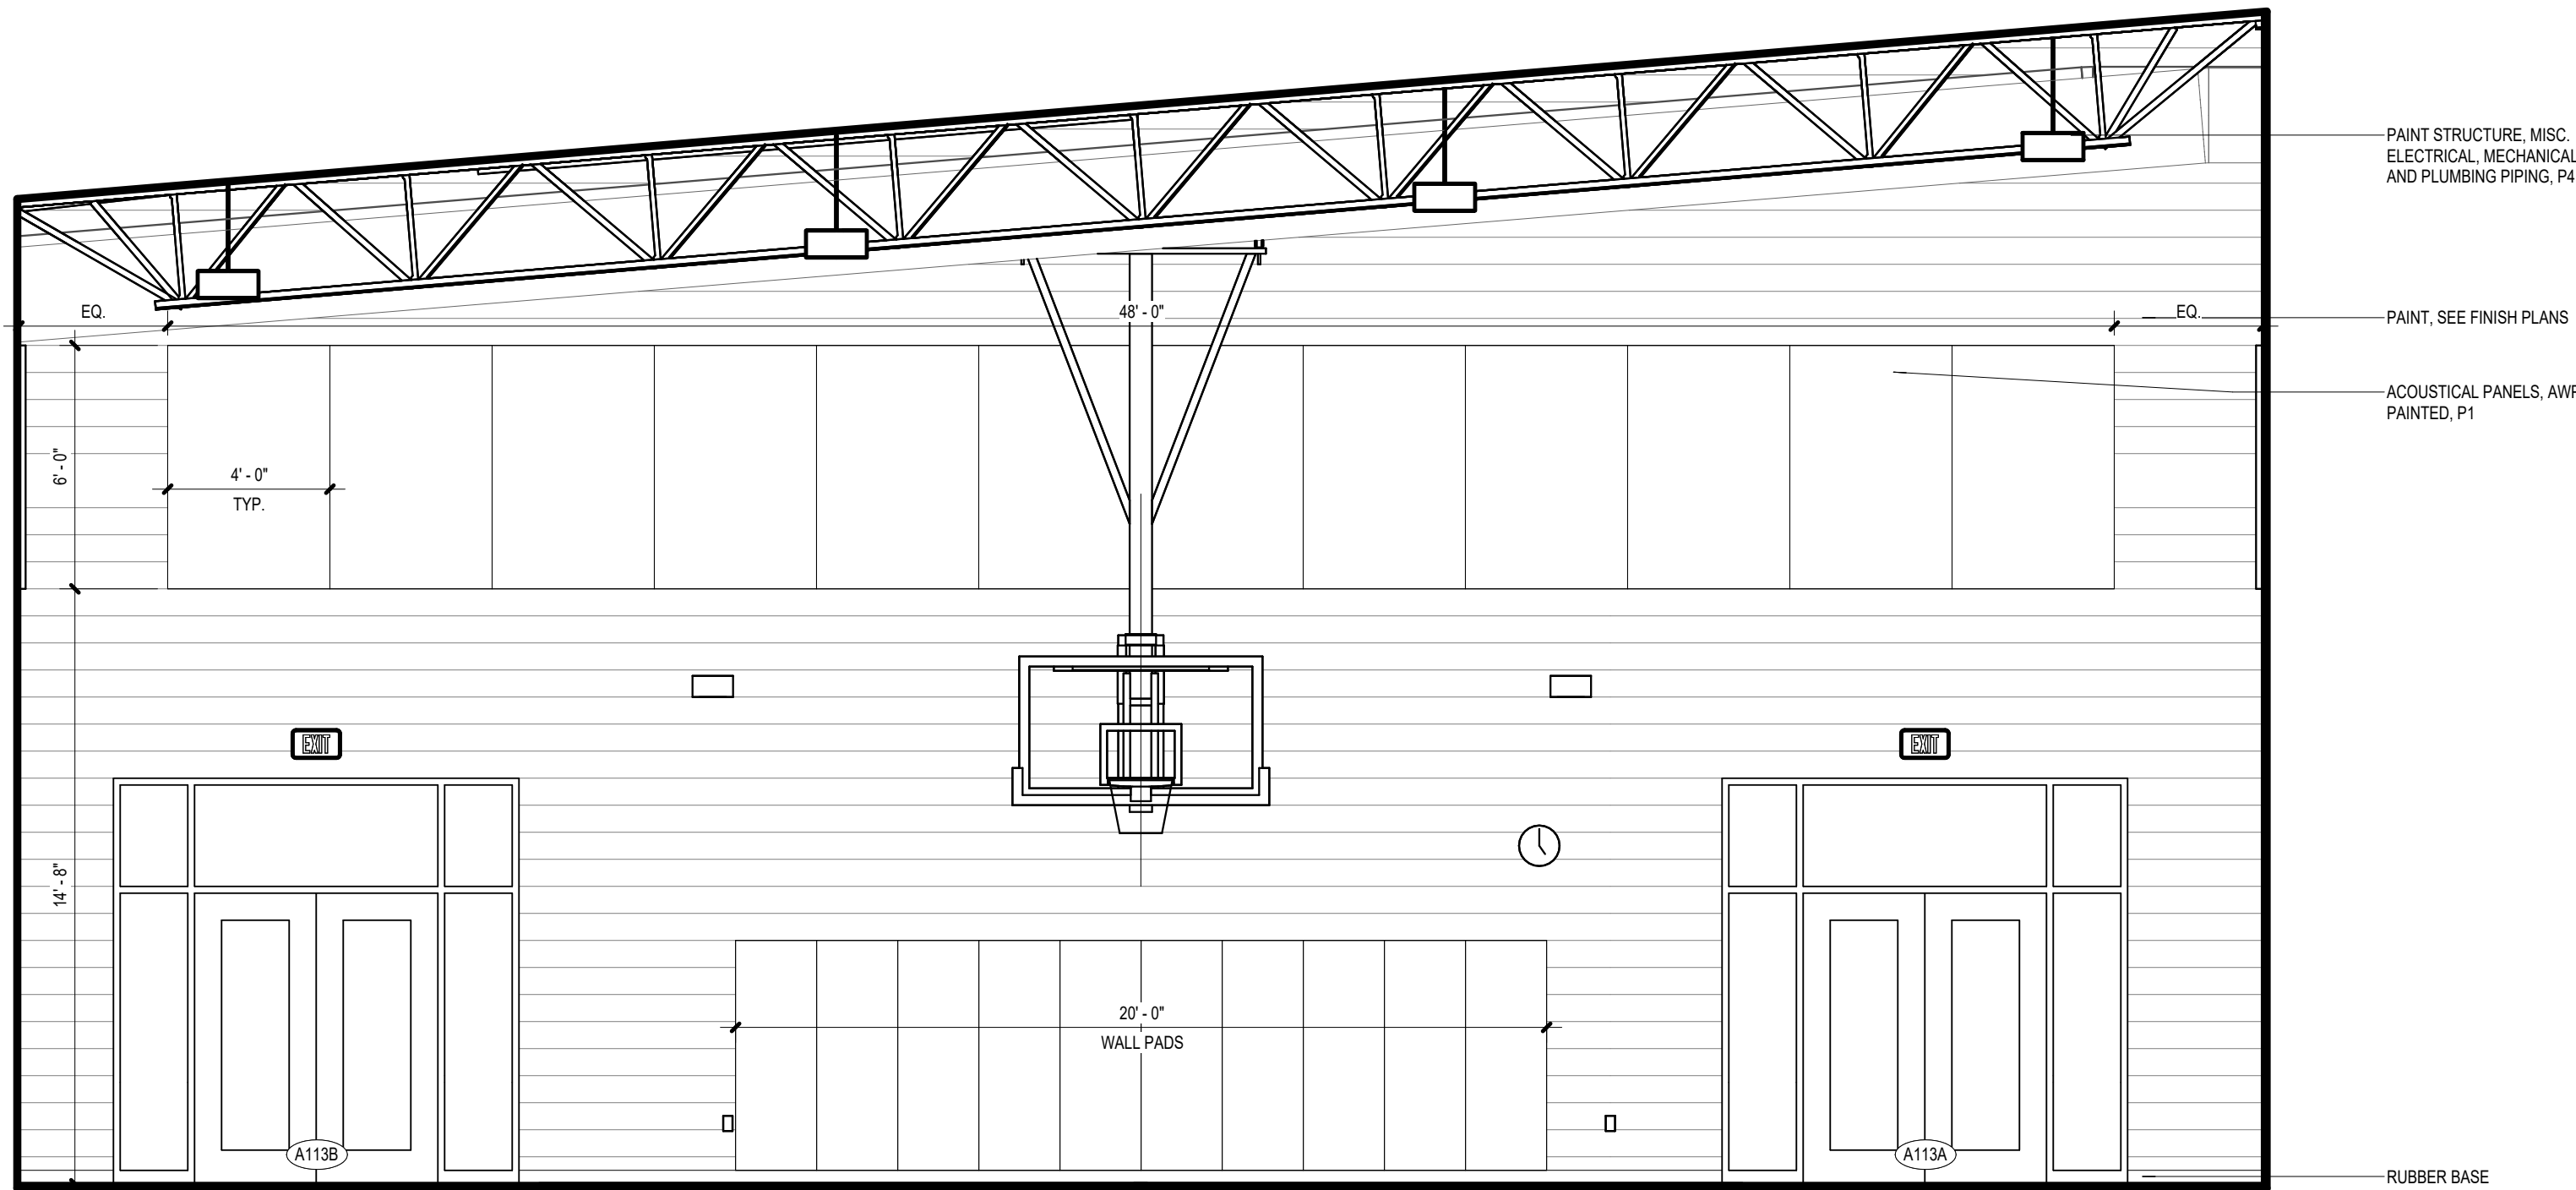


6 A113 GYM SOUTH
1/4" = 1'-0"

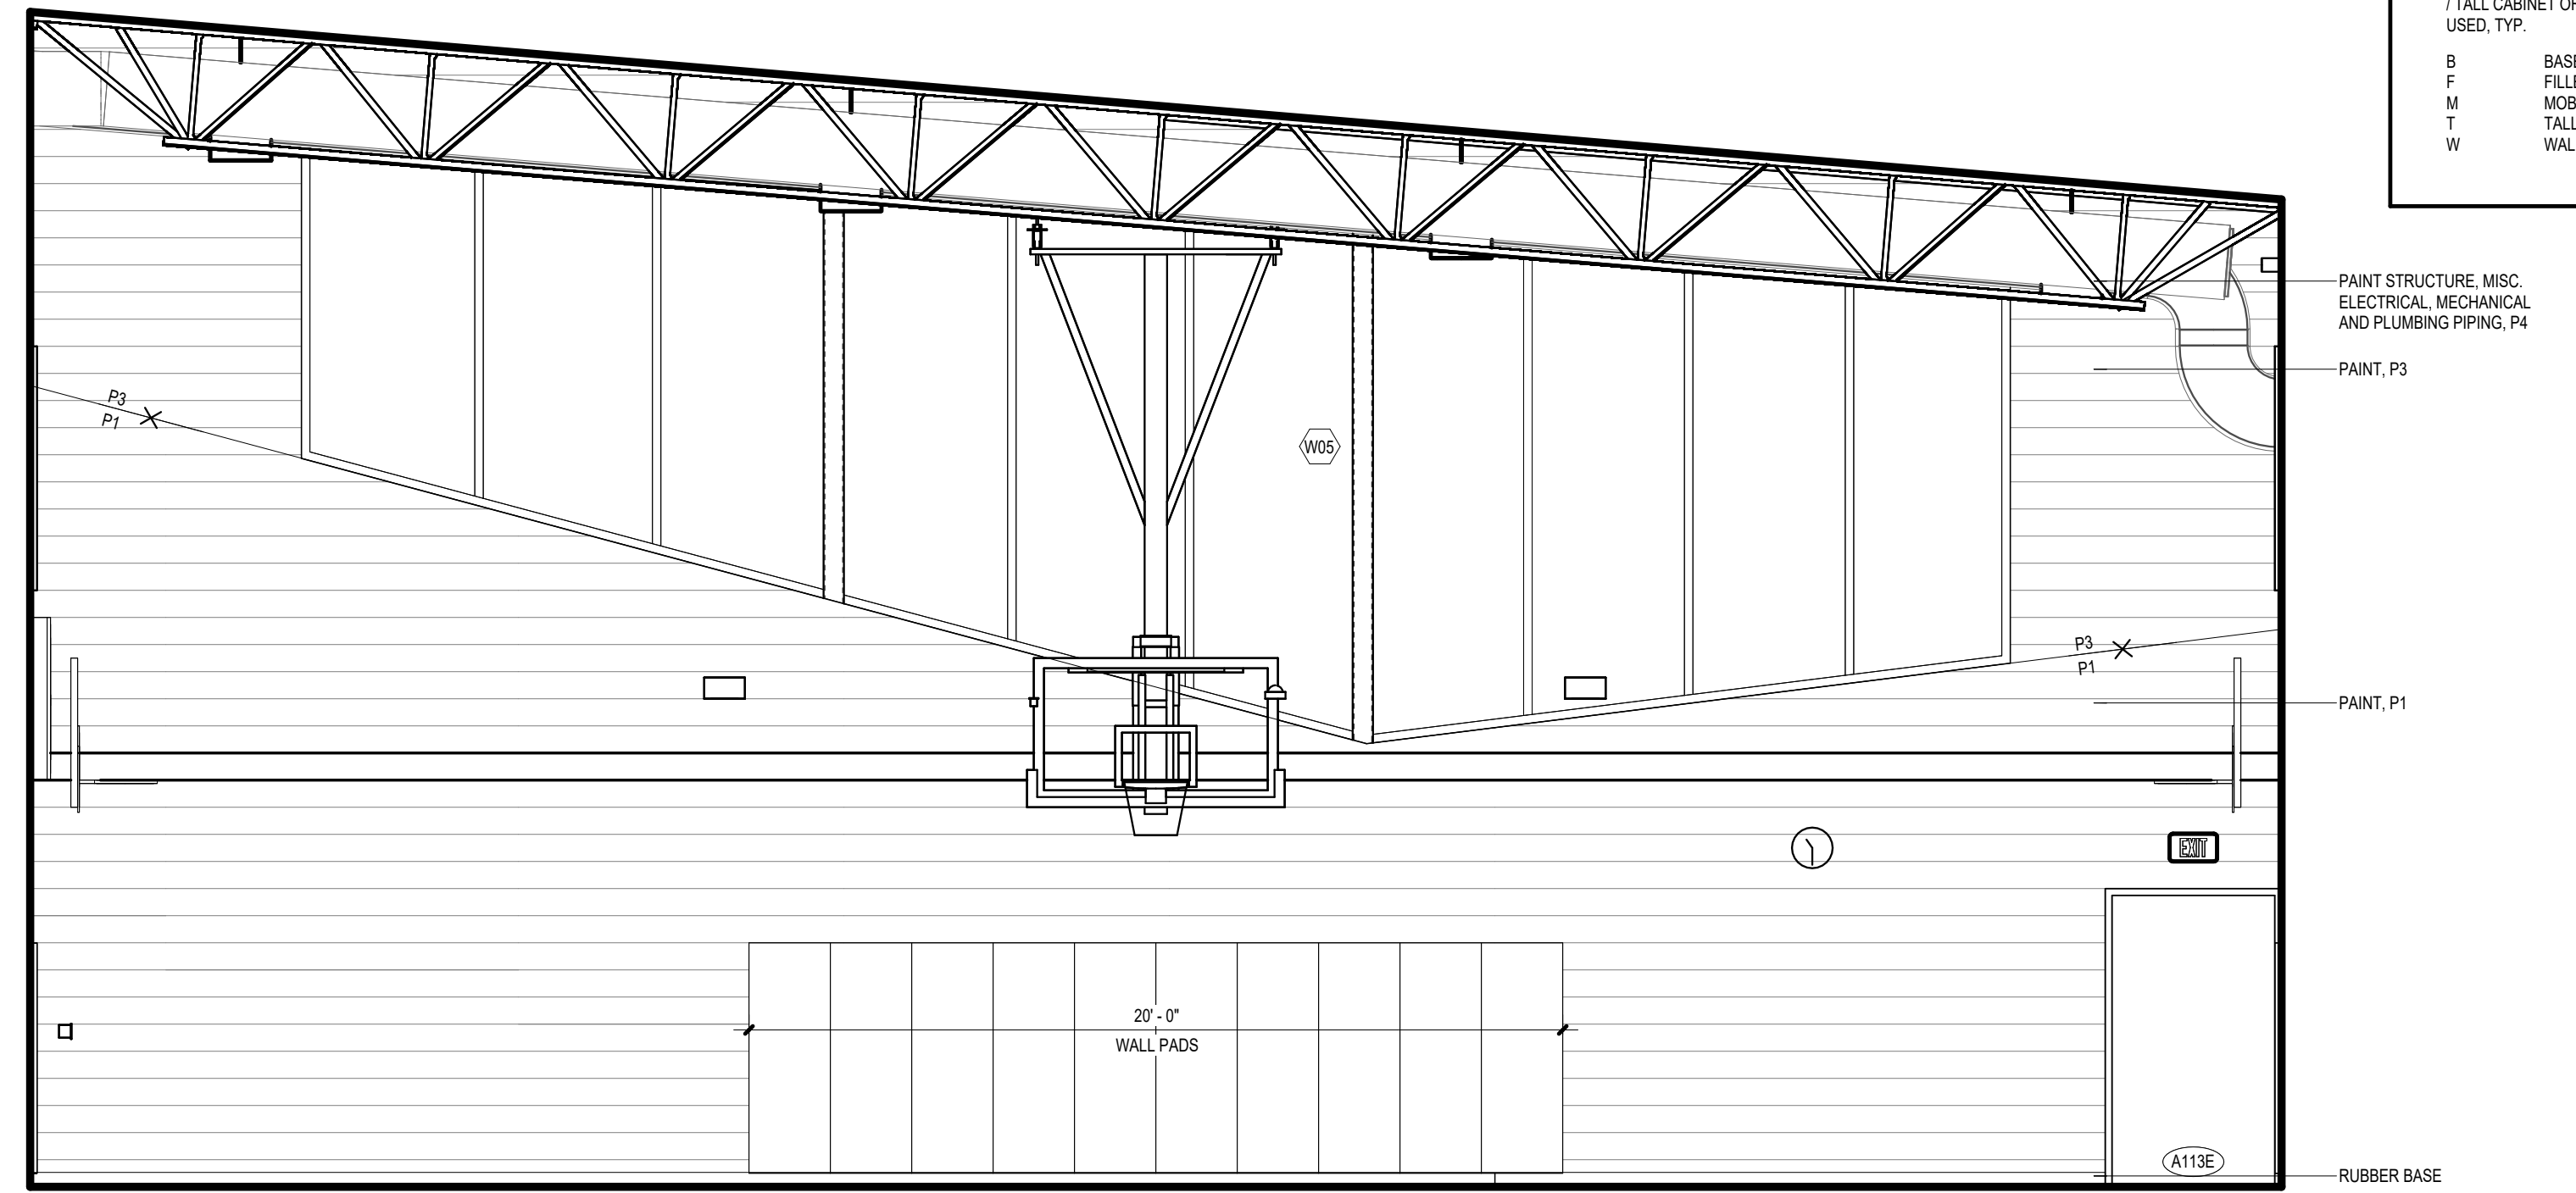


5 A113 GYM NORTH
1/4" = 1'-0"

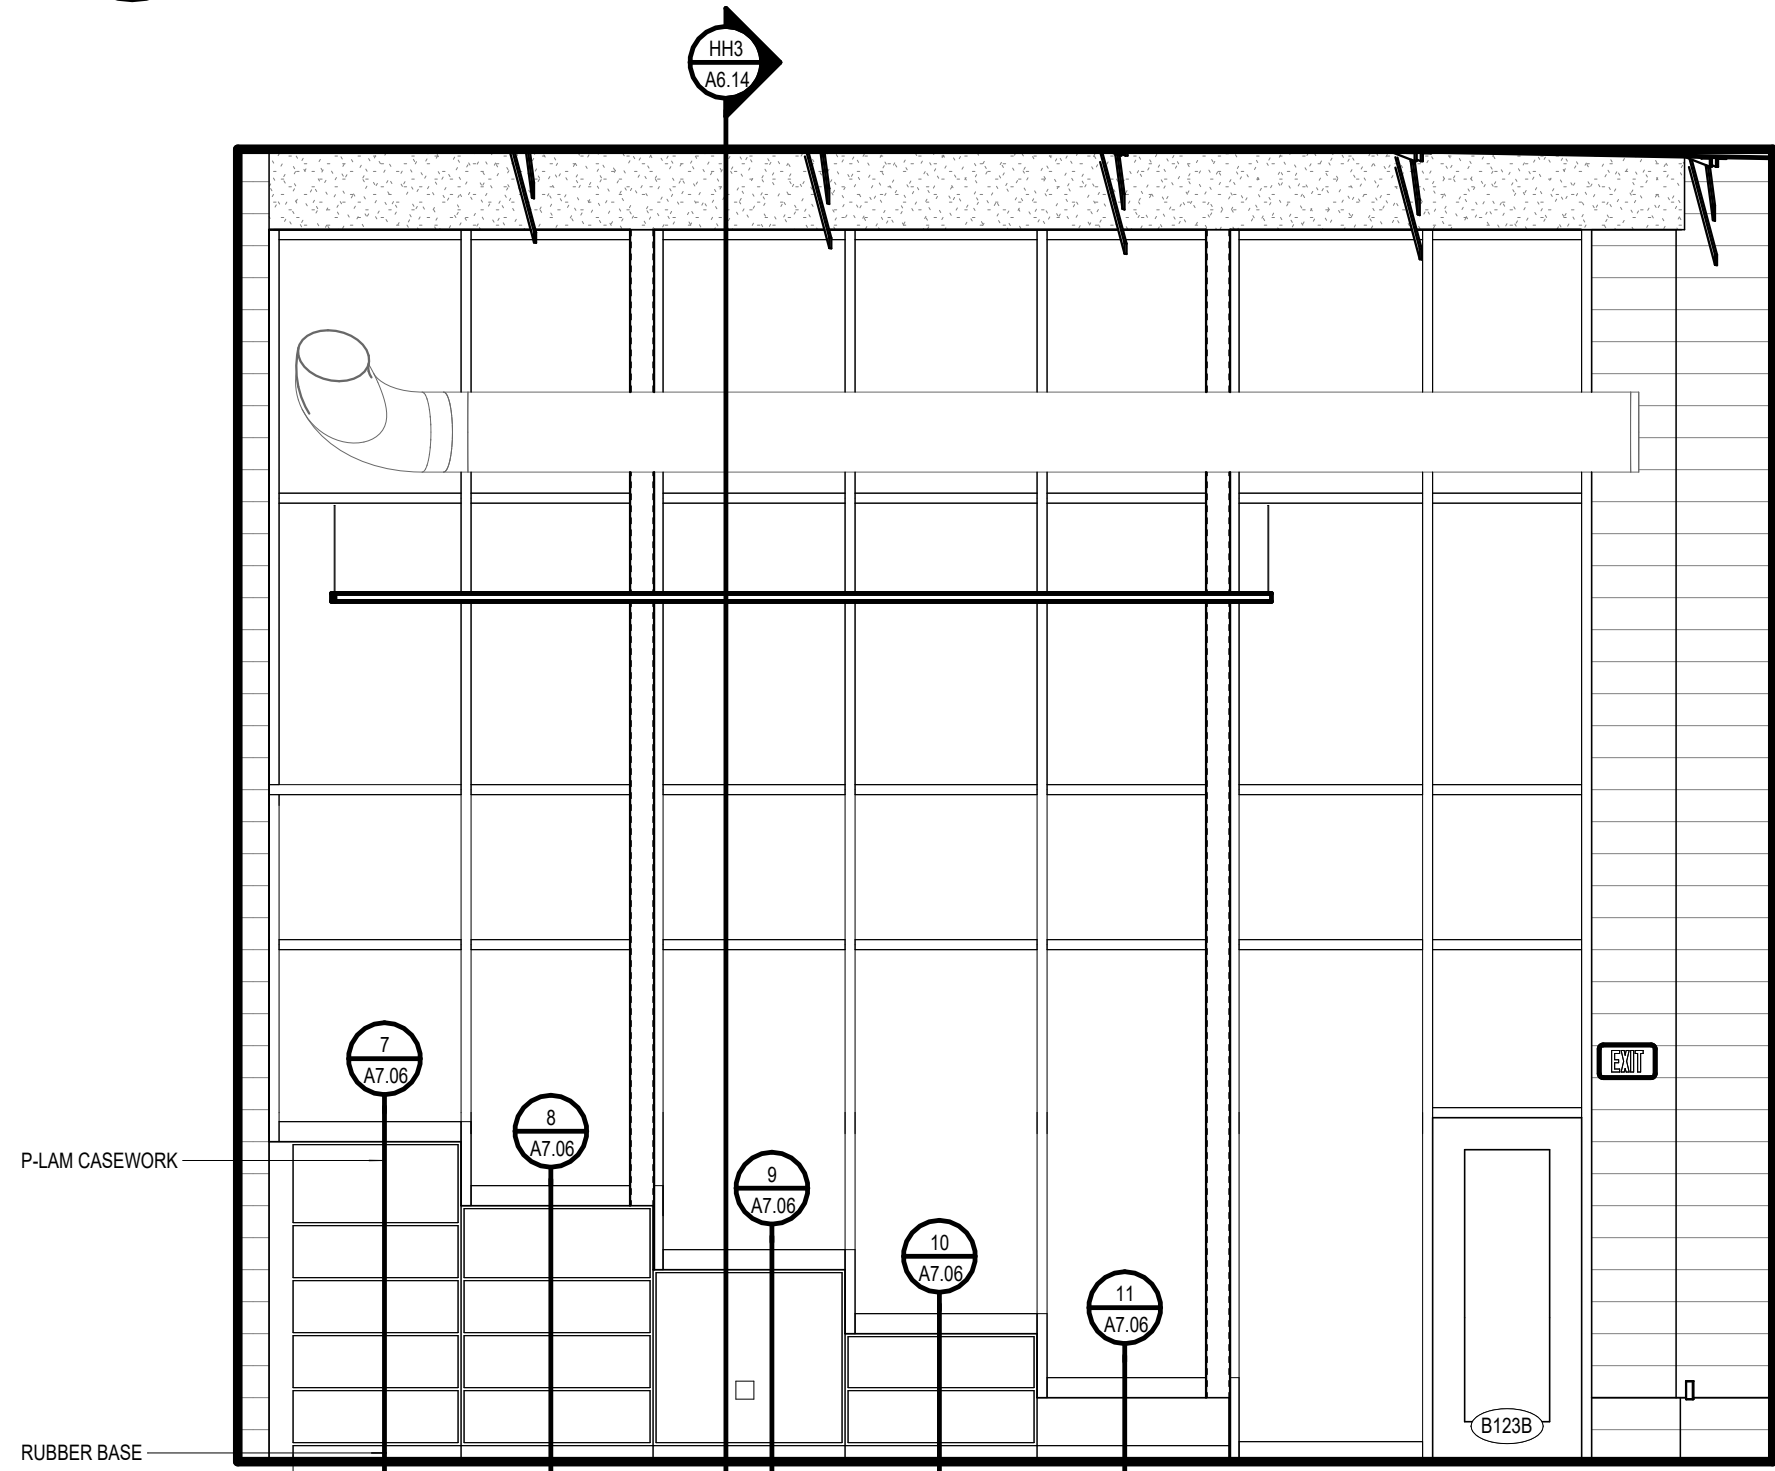


4 B123 MEDIA CENTER EAST
1/4" = 1'-0"

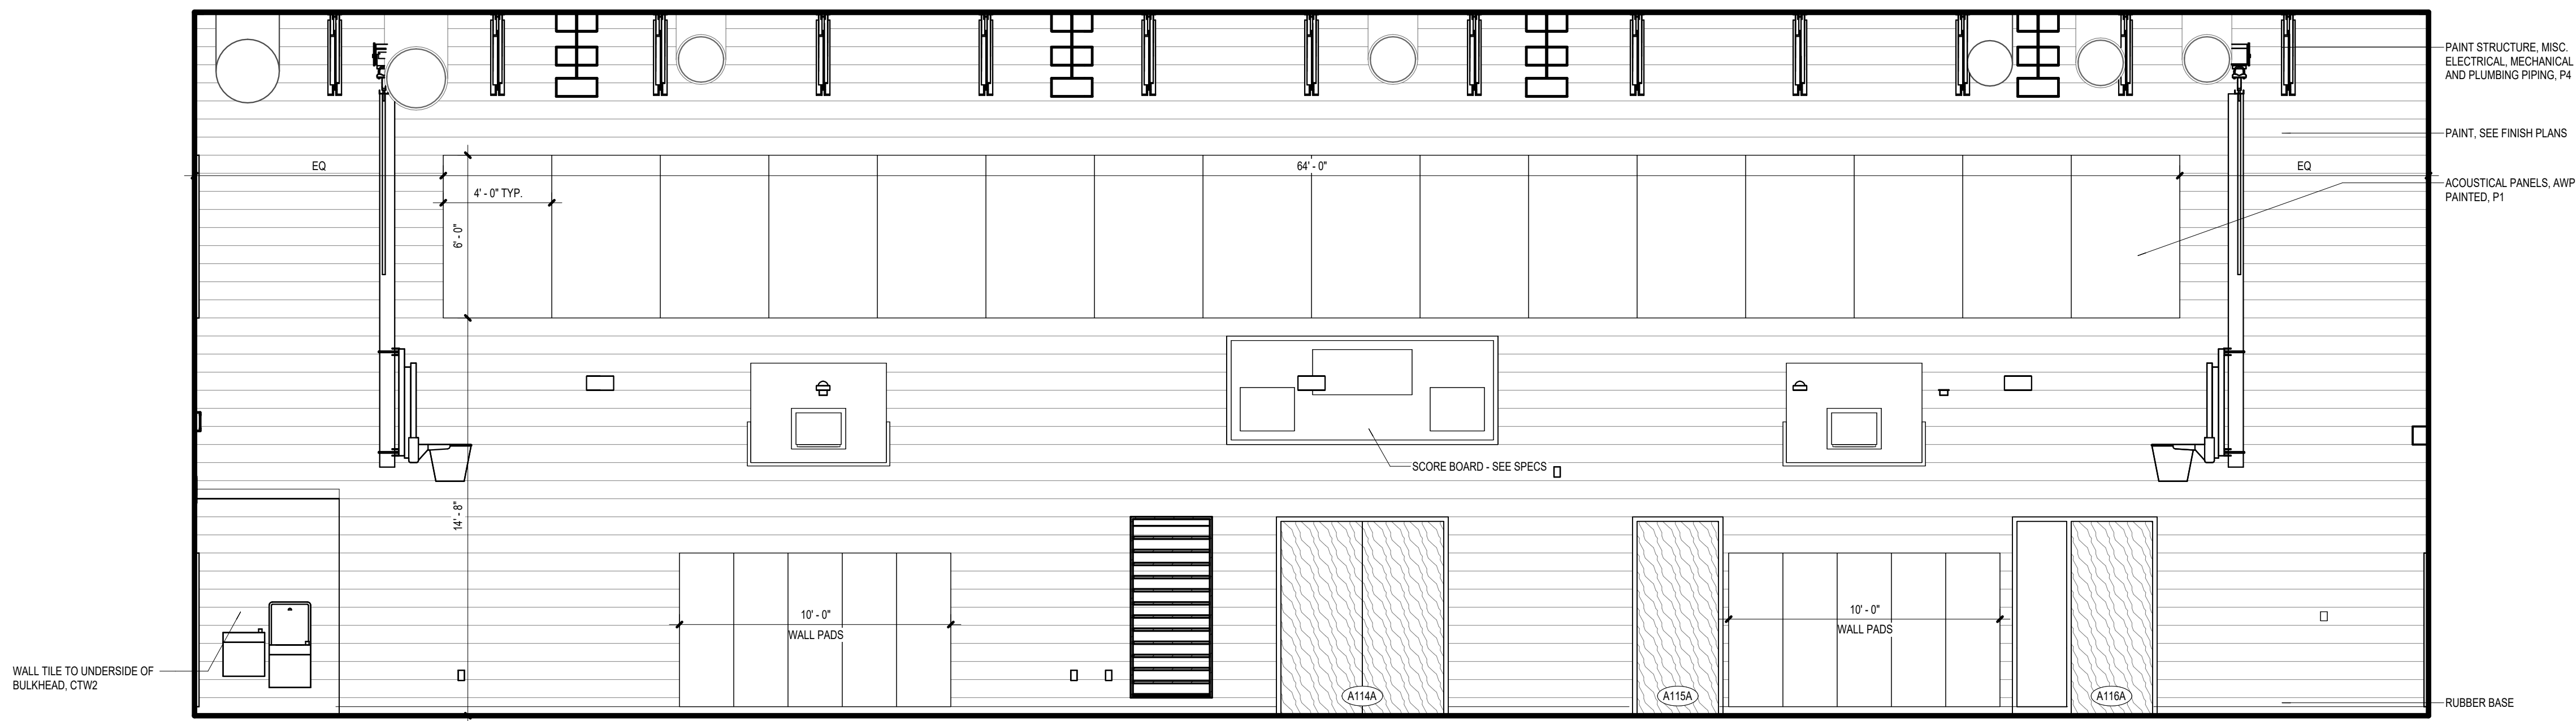

3 A113 GYM WEST
1/4" = 1'-0"

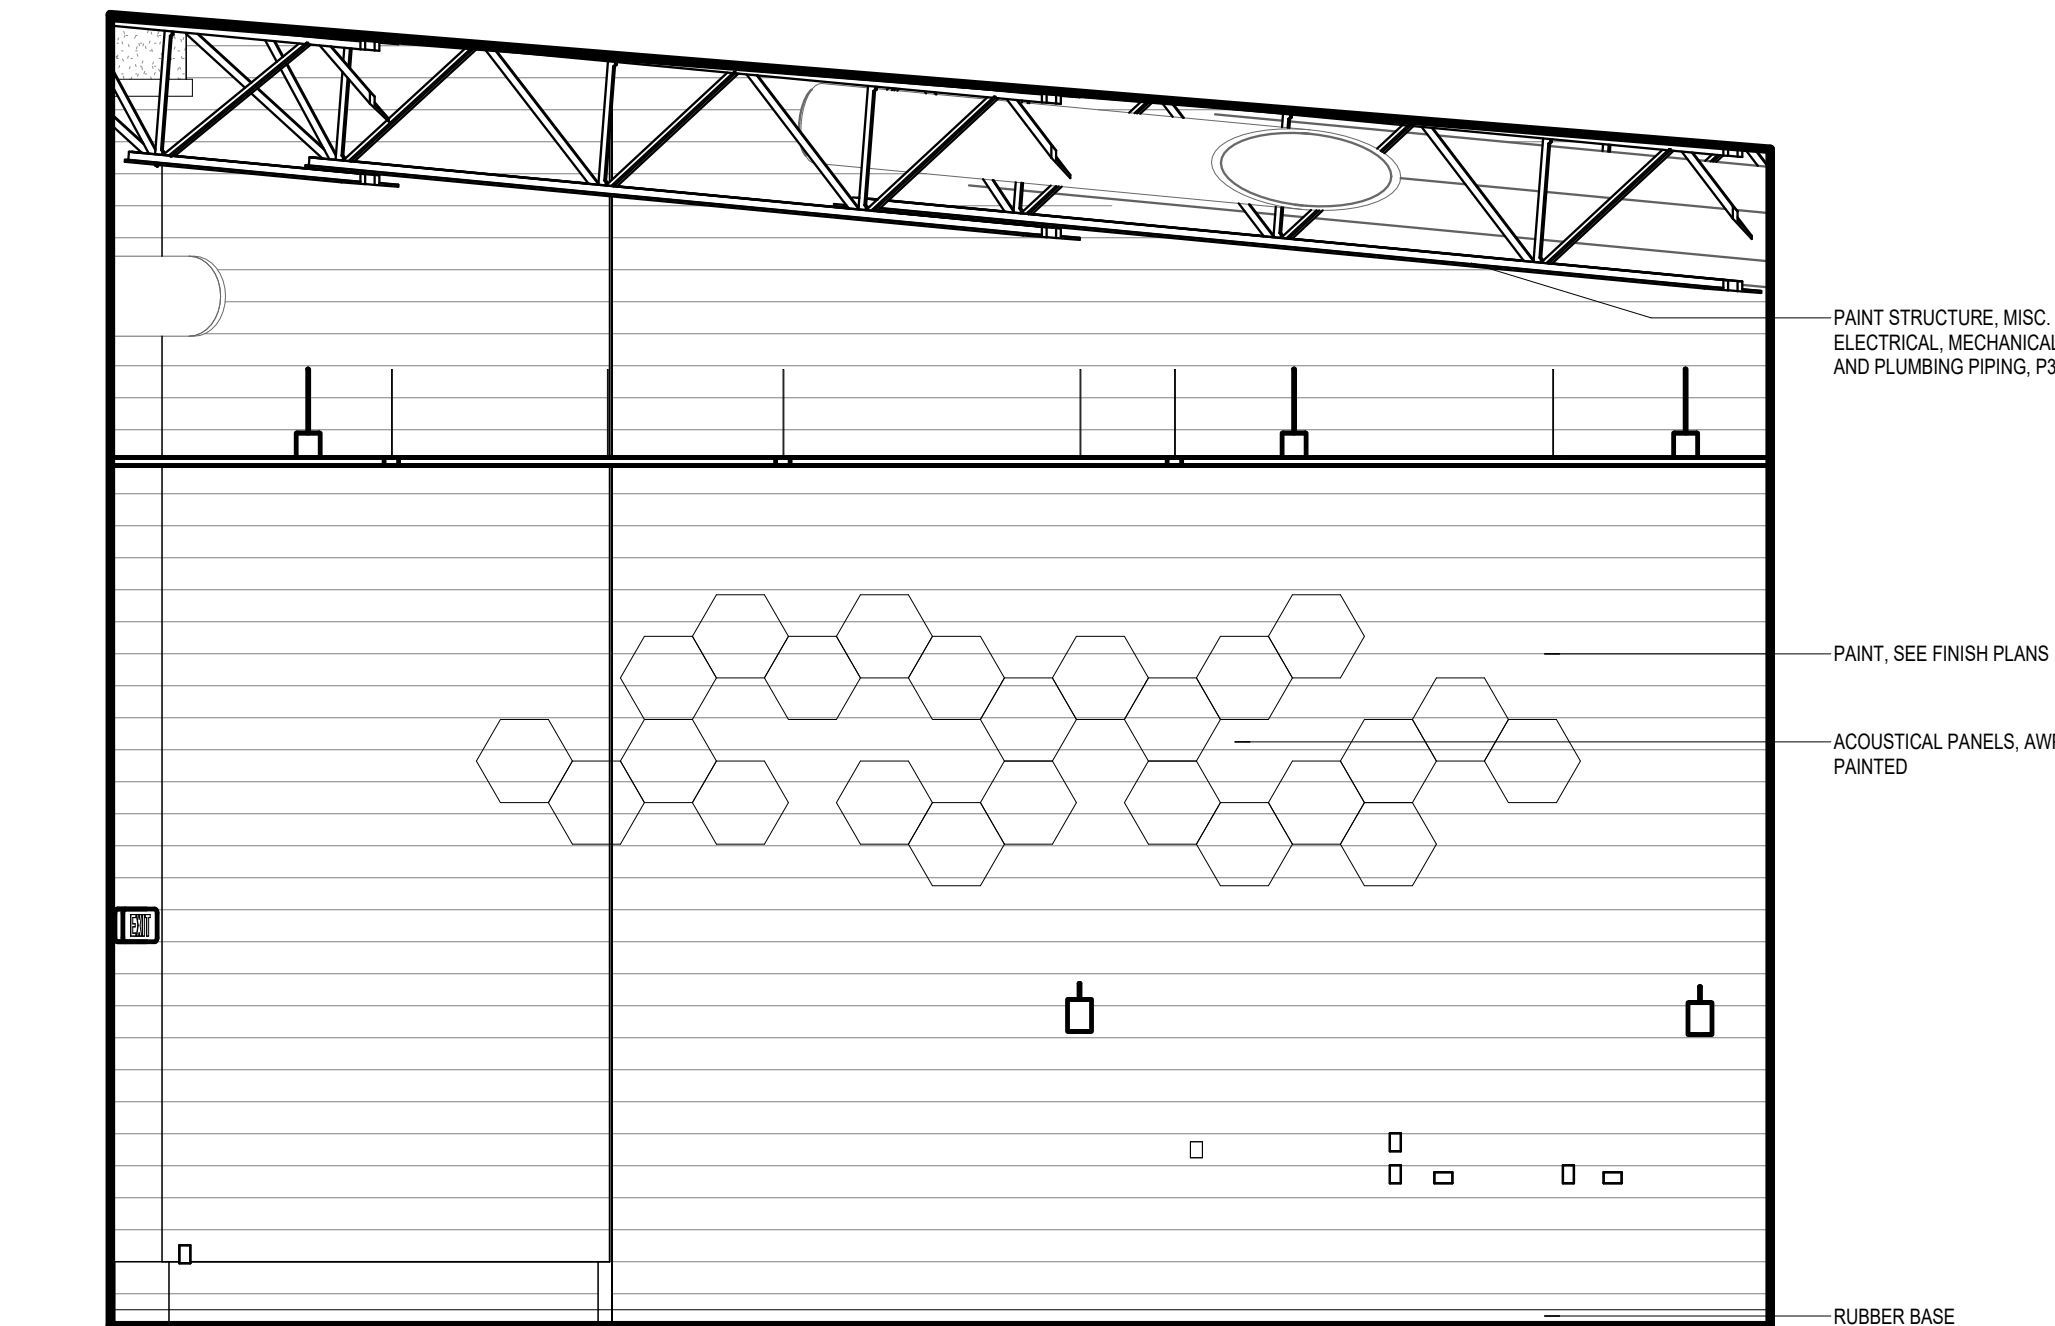

2 B123 MEDIA CENTER SOUTH
1/4" = 1'-0"

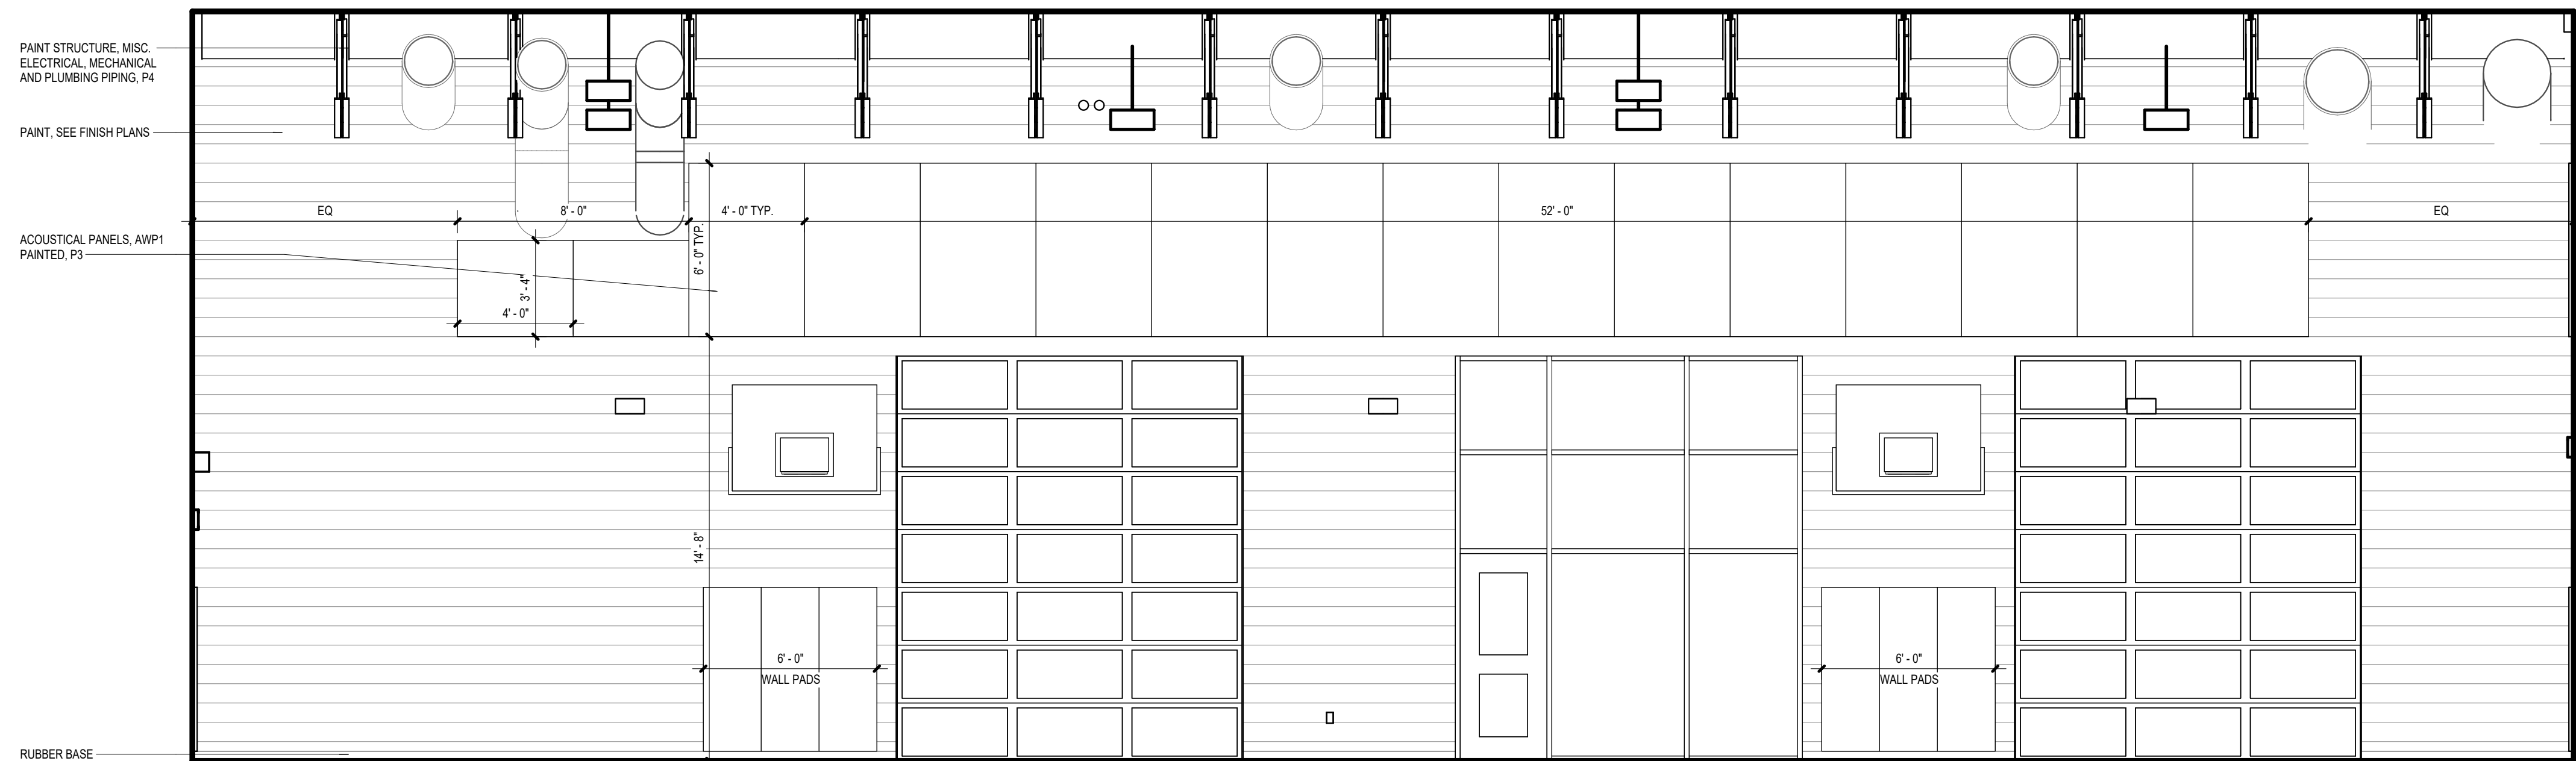

1 A113 GYM EAST
1/4" = 1'-0"

ISSUANCES
04.16.2024 BIDS & CONSTRUCTION

DRAWN MLM
REVIEWED MLM

PROJECT NO. 5-5800

NO PART OF THIS DRAWING MAY BE
USED OR REPRODUCED IN ANY FORM
OR BY ANY MEANS, OR STORED IN A
DATA BASE OR RETRIEVAL SYSTEM,
WITHOUT PRIOR WRITTEN
PERMISSION OF
GMB COPYRIGHT © 2024
ALL RIGHTS RESERVED

INTERIOR ELEVATIONS

A8.01


ROOM SIGNAGE SCHEDULE UNIT 'A'						
GMB ROOM NAME	GMB ROOM NUMBER	SIGNAGE TYPE	OWNER ROOM NAME	OWNER ROOM NUMBER	BACK PLATE	ROOM SIGNAGE COMMENTS
VEST.	A100	N/A				
CORRIDOR	A101	N/A				
CORRIDOR	A102	N/A				
EXTENDED LEARNING AREA	A103	N/A				
VEST.	A104	N/A				
GIRLS T.	A105	F	TBD	N/A		
BOYS T.	A106	F	TBD	N/A		
T.	A107	F	TBD	N/A		
CUSTODIAL	A108	E	TBD	TBD		
BUILDING STORAGE	A109	E	TBD	TBD		
BUILDING MAINTENANCE/RECEIVING	A110	E	TBD	TBD		
EGRESS	A111	E	TBD	TBD		
MECHANICAL ROOM	A112	E	TBD	TBD		
GYM	A113	B + D	TBD	TBD	Yes	SIGN D QUANTITY (2)
GYM STORAGE	A114	E	TBD	TBD		
T.	A115	F	TBD	N/A		
OFFICE	A116	C	TBD	TBD	Yes	
CAFE	A117	B + D	TBD	TBD	Yes	SIGN D QUANTITY (2)
WARMING KITCHEN	A118	E	TBD	TBD		
STORAGE	A119	E	TBD	TBD		
MECHANICAL MEZZANINE	A200	D	TBD	TBD		
ELECTRICAL	A201	D	TBD	TBD		
TELECOM	A202	D	TBD	TBD		

ROOM SIGNAGE SCHEDULE UNIT 'B'						
GMB ROOM NAME	GMB ROOM NUMBER	SIGNAGE TYPE	OWNER ROOM NAME	OWNER ROOM NUMBER	BACK PLATE	ROOM SIGNAGE COMMENTS
VEST.	B100	N/A				
EXTENDED LEARNING	B102	N/A				
CORRIDOR	B103	N/A				
EXTENDED LEARNING	B104	N/A				
RECEPTION	B105	D	TBD	TBD	Yes	QUANTITY (2)
WORK ROOM	B106	E	TBD	TBD	Yes	
PRINCIPAL	B107	C	TBD	TBD	Yes	
OFFICE	B108	C	TBD	TBD	Yes	
OFFICE	B109	C	TBD	TBD	Yes	
OFFICE	B110	C	TBD	TBD	Yes	
CONF	B111	E	TBD	TBD	Yes	
T.	B112	F	TBD	N/A		
HEALTH	B113	E	TBD	N/A	Yes	
T.	B114	F	TBD	N/A		
TEACHERS LOUNGE	B115	E	TBD	TBD	Yes	QUANTITY (2)
MECHANICAL	B116	E	TBD	TBD		
ART	B117	A + B	TBD	TBD	Yes	
STORAGE	B118	E	TBD	TBD		
KILN	B119	E	TBD	TBD		
MUSIC	B120	A + B	TBD	TBD	Yes	
MUSIC STORAGE	B121	E	TBD	TBD		
PRACTICE	B122	E	TBD	TBD	Yes	
MEDIA CENTER	B123	B + D	TBD	TBD	Yes	
WORKROOM	B124	E	TBD	TBD	Yes	
OFFICE	B125	C	TBD	TBD	Yes	
MEZZANINE	B200	N/A				


ROOM SIGNAGE SCHEDULE UNIT 'C'						
GMB ROOM NAME	GMB ROOM NUMBER	SIGNAGE TYPE	OWNER ROOM NAME	OWNER ROOM NUMBER	BACK PLATE	ROOM SIGNAGE COMMENTS
VEST.	C100	N/A				
CORRIDOR	C101	N/A				
STEM LAB	C102	A + B	TBD	TBD	Yes	
STORAGE/PREP	C103	E	TBD	TBD		
ROBOTICS LAB	C104	A + B + C	TBD	TBD	Yes	ONE SIGN PER DOOR. COORDINATE LOCATIONS WITH OWNER.
STORAGE/PREP	C105	E	TBD	TBD		
SMALL GROUP	C106	D	TBD	TBD		
ELECTRICAL	C107	E	TBD	TBD		
CLASSROOM	C108	A + B	TBD	TBD	Yes	
CLASSROOM	C109	A + B	TBD	TBD	Yes	
CLASSROOM	C110	A + B	TBD	TBD	Yes	
CLASSROOM	C111	A + B	TBD	TBD	Yes	
CLASSROOM	C112	A + B	TBD	TBD	Yes	

ROOM SIGNAGE SCHEDULE UNIT 'D'						
GMB ROOM NAME	GMB ROOM NUMBER	SIGNAGE TYPE	OWNER ROOM NAME	OWNER ROOM NUMBER	BACK PLATE	ROOM SIGNAGE COMMENTS
VEST.	D100	N/A				
CORRIDOR	D101	N/A				
SPEECH	D102	D	TBD	TBD	Yes	
COUNSELOR	D103	D	TBD	TBD	Yes	
SMALL GROUP	D104	D	TBD	TBD	Yes	
ELECTRICAL	D105	E	TBD	TBD		
CUSTODIAL	D106	E	TBD	TBD		
CLASSROOM	D107	A + B	TBD	TBD	Yes	
KINDERGARTEN	D108	A + B + C	TBD	TBD	Yes	ONE SIGN PER DOOR. COORDINATE LOCATIONS WITH OWNER.
T.	D109	F	TBD	N/A		
GIRLS T.	D110	F	TBD	N/A		
T.	D111	F	TBD	N/A		
BOYS T.	D112	F	TBD	N/A		
KINDERGARTEN	D113	A + B + C	TBD	TBD	Yes	ONE SIGN PER DOOR. COORDINATE LOCATIONS WITH OWNER.
T.	D114	F	TBD	N/A		
CLASSROOM	D115	A + B	TBD	TBD	Yes	
CLASSROOM	D116	A + B	TBD	TBD	Yes	
CLASSROOM	D117	A + B	TBD	TBD	Yes	


ROOM SIGNAGE SCHEDULE UNIT 'E'						
GMB ROOM NAME	GMB ROOM NUMBER	SIGNAGE TYPE	OWNER ROOM NAME	OWNER ROOM NUMBER	BACK PLATE	ROOM SIGNAGE COMMENTS
VEST.	E100	N/A				
CORRIDOR	E101	N/A				
SENSORY	E102	D	TBD	TBD	Yes	
SMALL GROUP	E103	D	TBD	TBD	Yes	
CUSTODIAL	E104	E	TBD	TBD		
ELECTRICAL	E105	E	TBD	TBD		
BOYS T.	E107	F	TBD	N/A		
T.	E108	F	TBD	N/A		
GIRLS T.	E109	F	TBD	N/A		

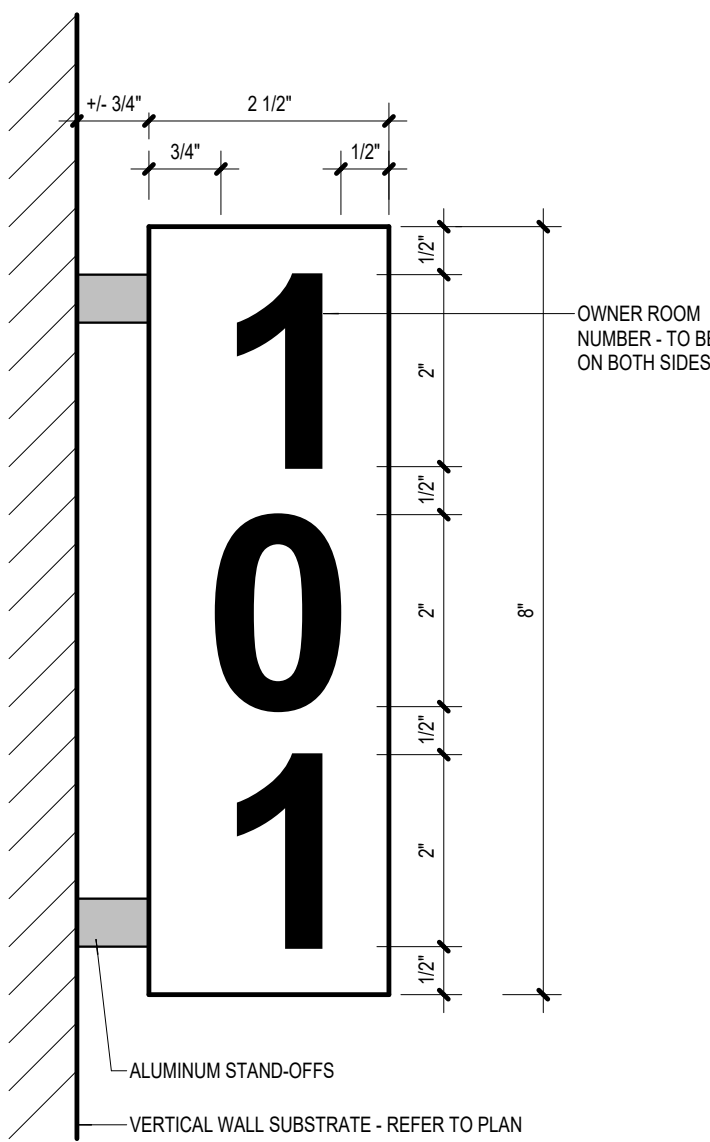


2
A9.01 SIGNAGE TYPE B
6" = 1'-0"

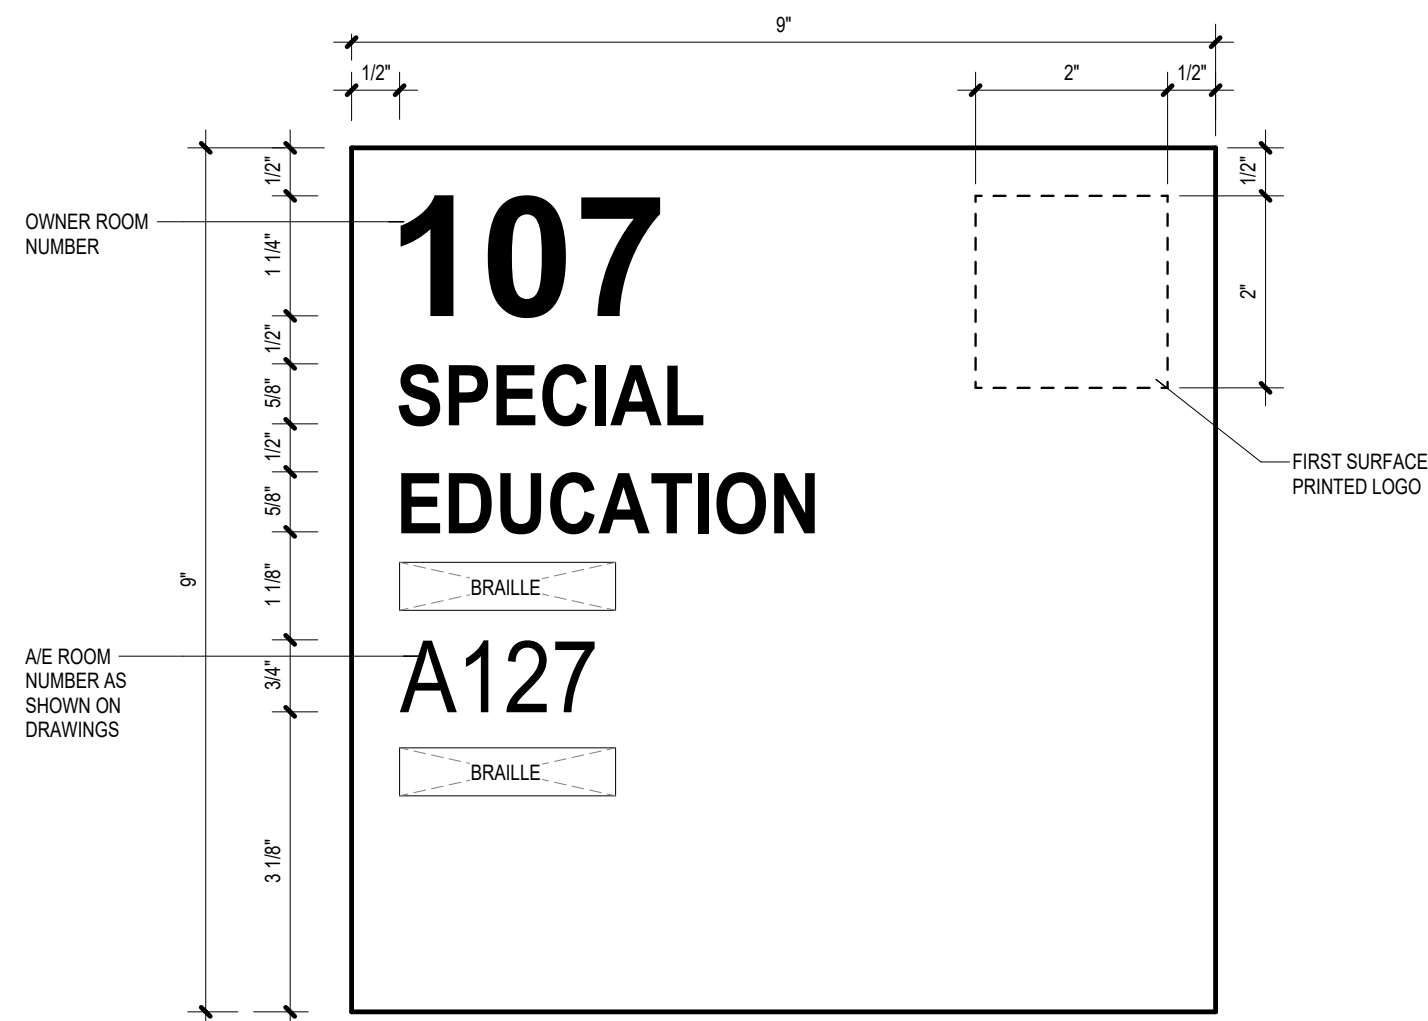


4
A9.01 SIGNAGE TYPE D
6" = 1'-0"

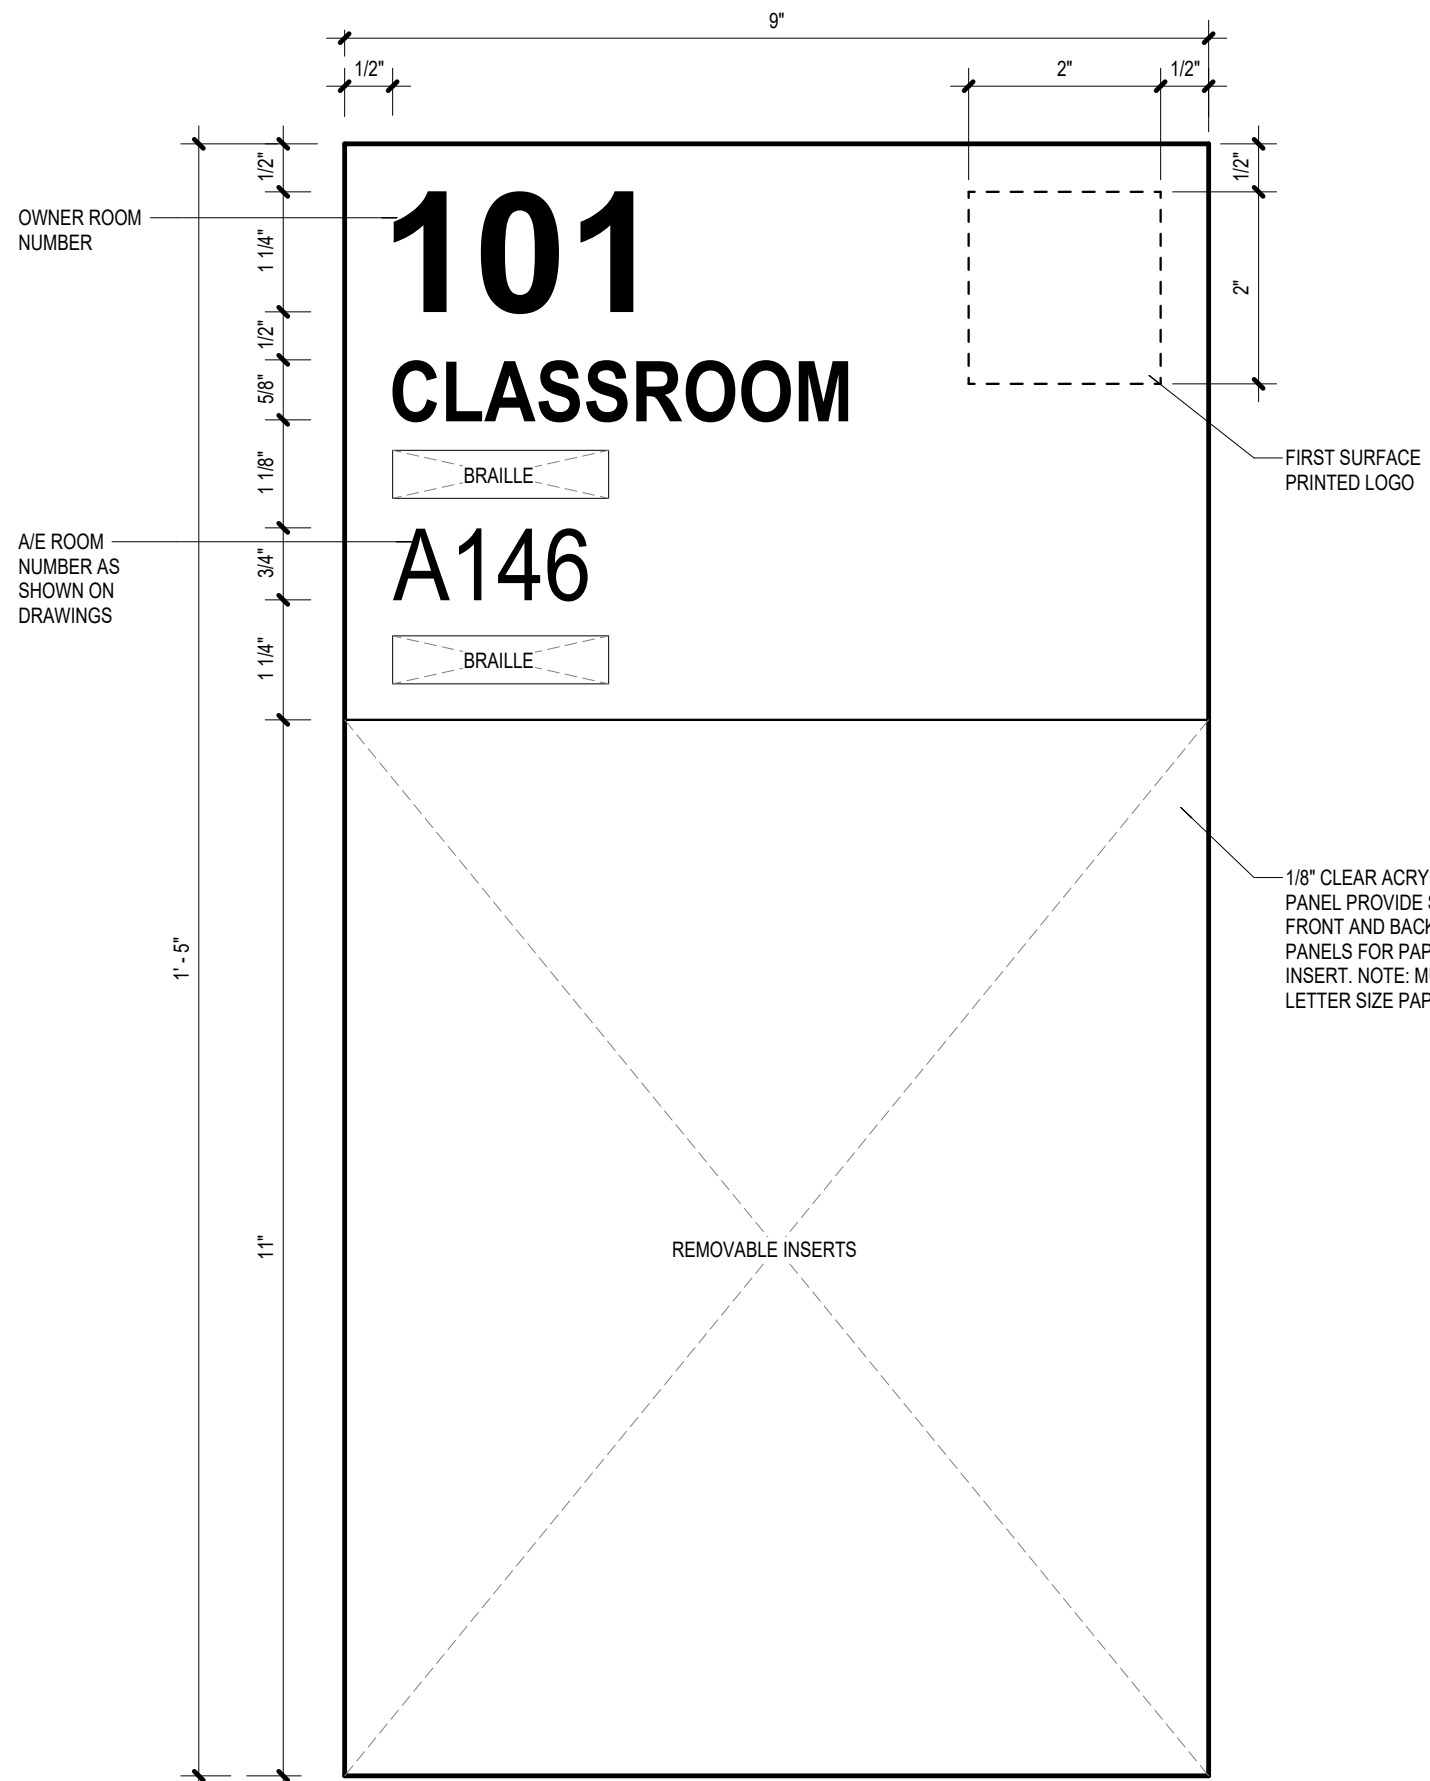


1
A9.01 SIGNAGE TYPE A
6" = 1'-0"

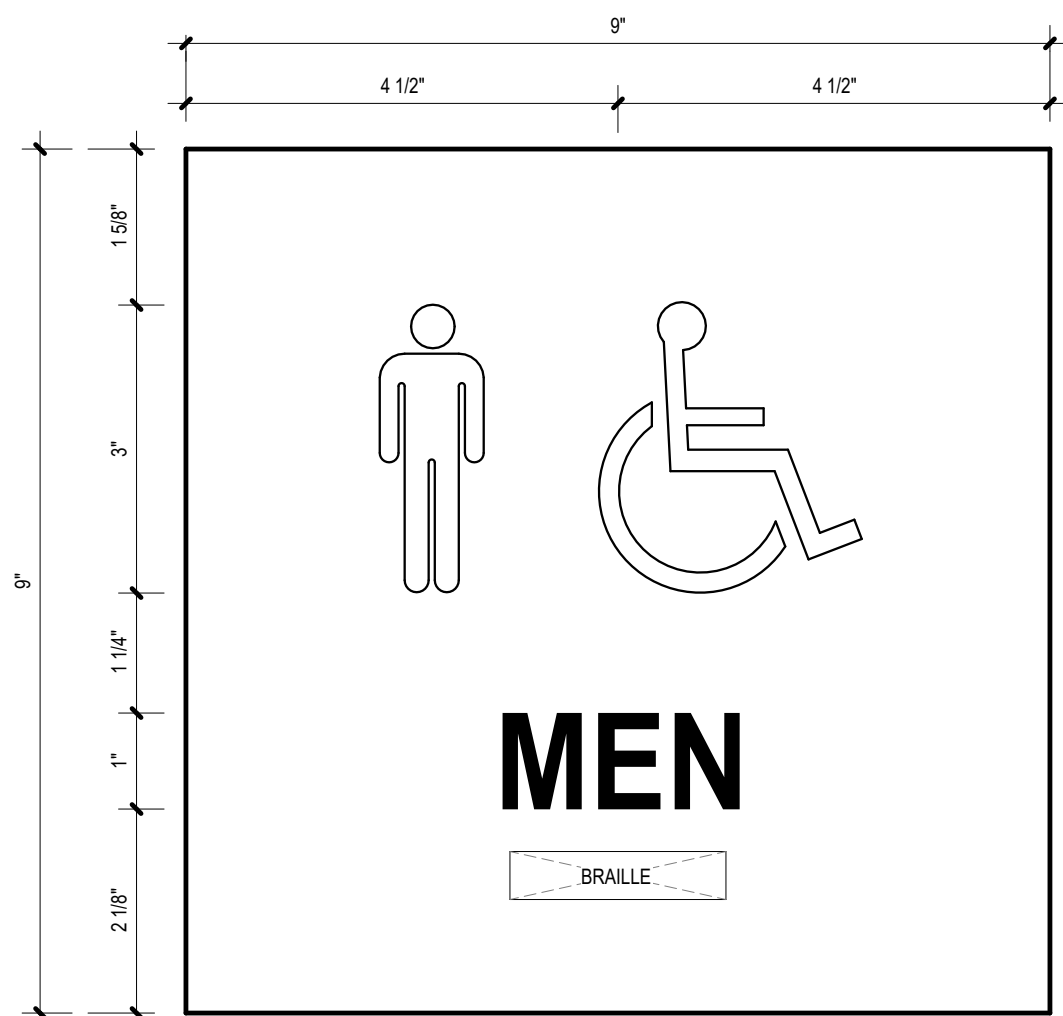

6
A9.01 SIGNAGE TYPE F
6" = 1'-0"

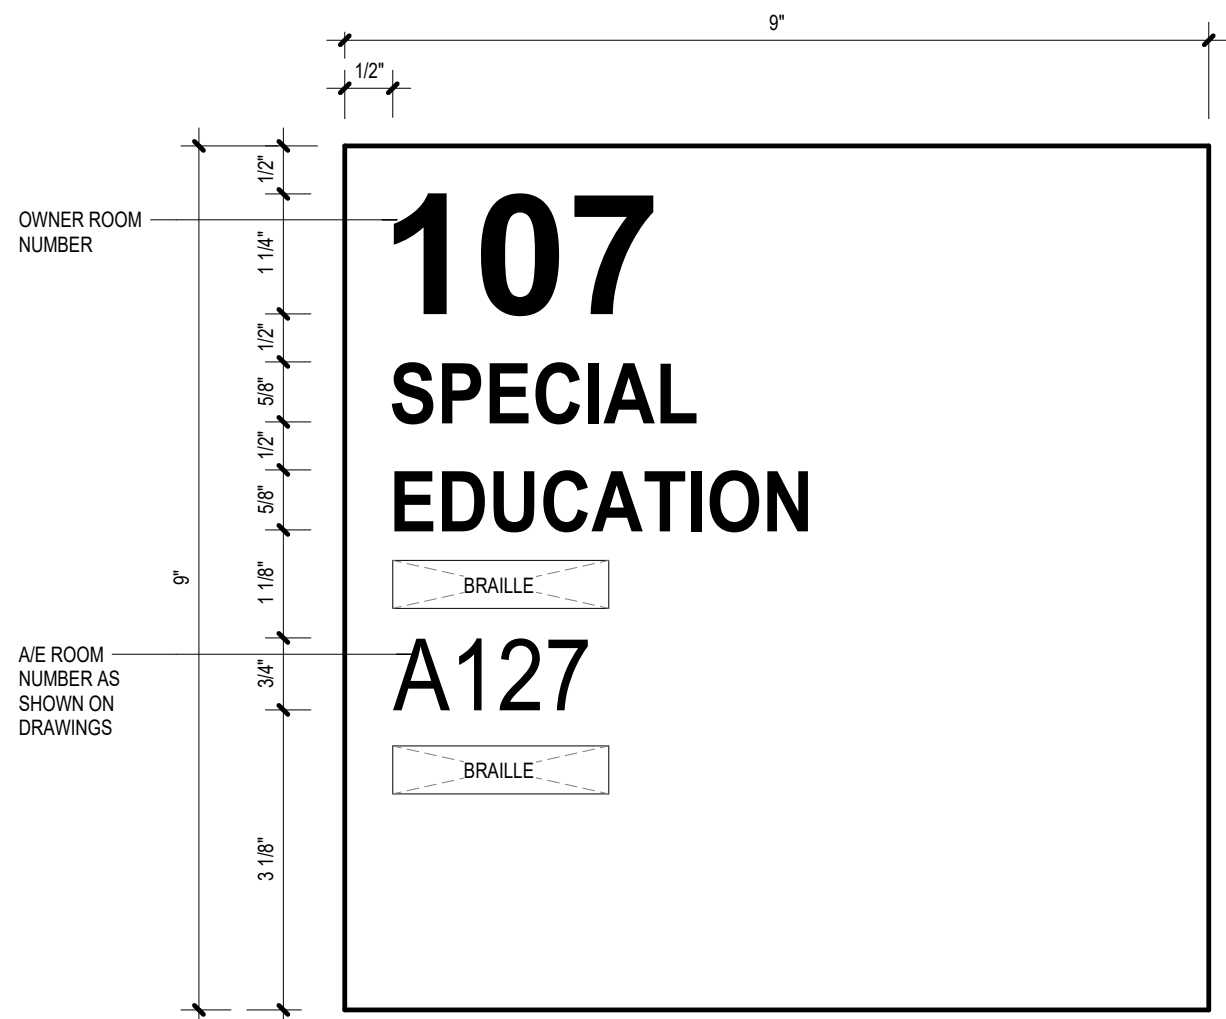


5
A9.01 SIGNAGE TYPE E
6" = 1'-0"

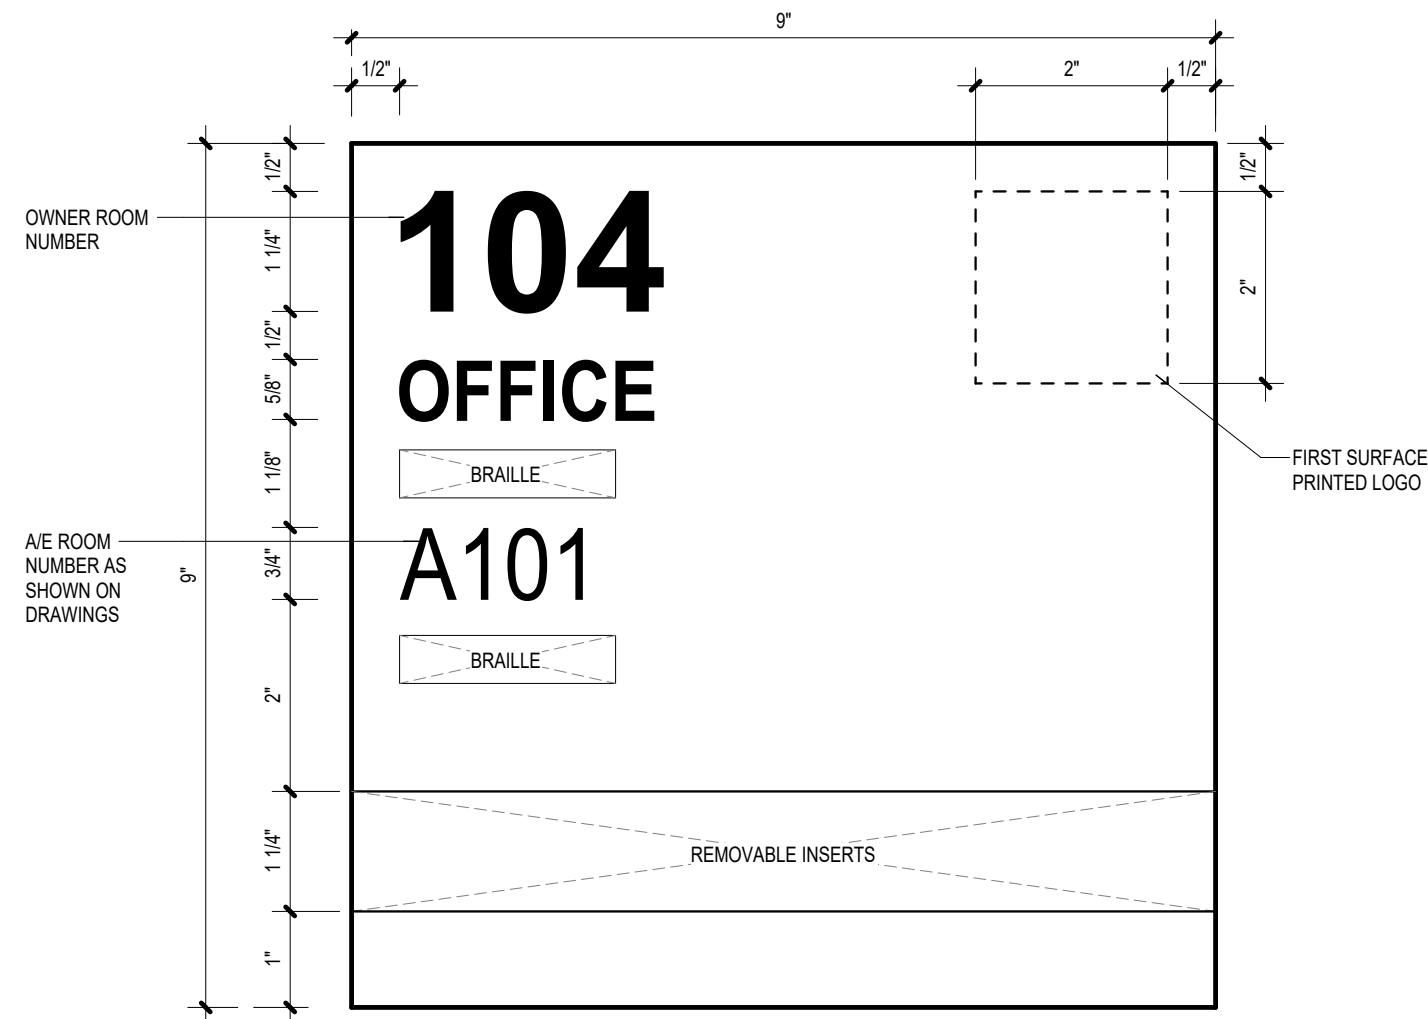


3
A9.01 SIGNAGE TYPE C
6" = 1'-0"

FINISH KEYNOTES :	FINISH SYMBOLS :	GENERAL FINISH NOTES :	FINISH LEGEND :
01 MANUAL ROLLER SHADE LOCATION. PROVIDE FULL WIDTH OF WINDOW ASSEMBLY AT EACH LOCATION REFER TO SPECIFICATION. 02 MOTORIZED ROLLER SHADES LOCATION. PROVIDE FULL WIDTH OF WINDOW ASSEMBLY AT EACH LOCATION REFER TO SPECIFICATION.	ROOM NAME WALL FINISH FLOOR FINISH BASE FINISH CFT1 VCT1 FLOORING TRANSITION W.P. 1 WORK POINT	1. ALL CERAMIC TILE OR PORCELAIN TILE FLOORS TO RECEIVE CERAMIC TILE BASE, U.N.O. 2. ALL AREAS OF CARPET, LVT, SEALED CONCRETE, OR OTHER RESILIENT FLOORING TO RECEIVE RUBBER BASE, U.N.O. ON FINISH PLANS. 3. IT IS THE RESPONSIBILITY OF ALL TRADES TO COORDINATE PREPARATION OF SURFACES TO RECEIVE FINISH PRODUCT. CONSULT WITH MANUFACTURERS RECOMMENDED PRACTICES. 4. ALL REDUCERS TO COORDINATE APPROPRIATELY WITH ABUTTING MATERIAL HEIGHT. 5. INSTALL 4" H. RUBBER BASE (RB) AT CASEWORK TOE KICKS, INSIDE OF FLOORLESS CASEWORK, AND VERTICAL SUPPORTS. 6. SEE SPECIFICATIONS FOR RESILIENT ACCESSORY INFORMATION. 7. PAINT ALL EXPOSED MECHANICAL AND ELECTRICAL ITEMS INTENDED TO RECEIVE FIELD PAINT TO MATCH ADJACENT SURFACES, U.N.O. 8. DOOR AND WINDOW FRAMES TO BE PAINTED P2, U.N.O. 9. EXPOSED CEILINGS, DECK, DUCTWORK, STRUCTURE AND OTHER MSC. EXPOSED ITEMS TO BE PAINTED IN, U.N.O. ON INTERIOR ELEVATIONS, CEILING PLANS OR FINISH PLANS. 10. FACE A UNDERSIDE OF BULKHEADS TO BE PAINTED TO MATCH ADJACENT WALL, U.N.O. ON FINISH PLANS OR NOTED ON INTERIOR ELEVATIONS. 11. REFER TO CEILING PLANS A CEILING SPECIFICATIONS FOR SPECIAL CEILING DESIGNATIONS AND ACT TYPES. 12. REFER TO INTERIOR ELEVATION SHEETS FOR MORE DETAILED PAINT AND INTERIOR FINISH INFORMATION. 13. WHERE PORCELAIN/CERAMIC TILE IS APPLIED ON THE WALL BASE, PROVIDE METAL TRANSITION STRIP AT EXPOSED TILE EDGES. REFER TO SPECIFICATIONS AND/OR ELEVATIONS FOR TYPE, FINISH AND LOCATION INFORMATION. 14. WHERE PORCELAIN/CERAMIC TILE IS APPLIED ON THE WALL SURFACE, PROVIDE METAL TRANSITION STRIP AT EXPOSED TILE EDGES INCLUDING EXTERIOR CORNERS. REFER TO SPECIFICATIONS AND/OR ELEVATIONS FOR TYPE, FINISH AND LOCATION INFORMATION. 15. ALL WALL TILE INSTALLATIONS SHOULD BE FULL HEIGHT, UNLESS NOTED OR SHOWN OTHERWISE ON INTERIOR ELEVATIONS. 16. WHERE WALL TILE IS SPECIFIED TO BE FULL HEIGHT THAT SHALL INCLUDE THE TOP OF ANY WALLS THAT DO NOT EXTEND TO THE CEILING PLANE, U.N.O. 17. ALIGN FLOOR TILE GROUT JOINTS WITH WALL TILE GROUT JOINTS WHERE APPLICABLE. 18. WHERE MATERIALS TRANSITION AT DOOR THRESHOLD, TRANSITION SHOULD OCCUR AT THE CENTER OF THE DOOR IN THE CLOSE POSITION. 19. FOR ALL TILE INSTALLATIONS, REFER TO SPECIFICATIONS FOR TRIM FINISH INFORMATION. 20. MECHANICAL & ELECTRICAL ROOM FINISHES: AS A TYPICAL PAINT WALLS, DO NOT PAINT EXPOSED STRUCTURE, DO NOT PROVIDE WALL BASE. TYPICAL, UNLESS NOTED OTHERWISE ON FINISH PLANS. 21. WHERE SEALED CONCRETE (SC), IS SPECIFIED, REFER TO SPECIFICATION SECTION 09 90 00 PAINTING, FOR SYSTEM TYPE. 22. REFER TO SPECIFICATIONS FOR ALL PAINT TYPES. 23. ALL PAINTED WALLS IN TOILET ROOMS, KITCHENS, LOCKER ROOMS, SCIENCE ROOMS, STEM AND MAKERSPACES SHALL RECEIVE EPOXY PAINT. 24. ALL STAIR AND GUARDRAIL RAILINGS, HANDRAILS, STRINGERS, RISERS, ETC ARE TO BE PAINTED P2, U.N.O. 25. CONTRACTOR SHALL COORDINATE THE INSTALLATION OF OWNER FURNISHED EQUIPMENT, INCLUDED DIMENSIONS OF SUCH AS THEY RELATE TO THEIR OWN WORK. 26. REMOVE, SALVAGE AND RE-INSTALL EXISTING ROOM SIGNAGE PRIOR TO PAINTING WALLS IN AREAS OF WORK. TYP. 27. REMOVE AND SALVAGE ALL WALL MOUNTED FURNISHINGS AND ARTWORK PRIOR TO PAINTING. COORDINATE SALVAGE AND RE-INSTALLATION WITH OWNER. 28. DO NOT PAINT OVER EXISTING GLAZED FACE BLOCK OR EXPOSED BRICK, U.N.O. 29. PROTECT ALL FINISHES DURING CONSTRUCTION. 30. SOLID SURFACE WINDOW SILLS TO BE SSM2.	ACT1 ACOUSTICAL CEILING TILE MFR: ARMASTRONG STYLE: ULTIMA 1910 COLOR: WHITE SIZE: 24" x 24" ACT2 ACOUSTICAL CEILING TILE MFR: ARMASTRONG STYLE: UL PERFORATED 889 COLOR: WHITE SIZE: 24" x 24" ACT3 ACOUSTICAL CEILING TILE (LAY-IN DIFFUSER) MFR: WENGER STYLE: QUADRATIC CEILING DIFFUSER COLOR: WHITE SIZE: 48" x 48" ACT4 ACOUSTICAL CEILING TILE MFR: ARKUTRA STYLE: SOUNDSTAR MATERIAL: SOFT SOUND ELEMENTALS COLOR: BALTIC SIZE: 60" x 60" AWP1 ACOUSTICAL WALL PANEL MFR: ARMASTRONG STYLE: TECTUM COLOR: FIELD PAINTED SIZE: 4' x 8' x 1" SEE ELEVATIONS AWP2 ACOUSTICAL WALL PANEL MFR: ARMASTRONG STYLE: TECTUM COLOR: FIELD PAINTED SIZE: 4' x 8' x 1" SEE ELEVATIONS AWP3 ACOUSTICAL WALL PANEL MFR: ARMASTRONG STYLE: TECTUM COLOR: FIELD PAINTED SIZE: 4' x 8' x 1" SEE ELEVATIONS CT1 CARPET TILE MFR: FORBID STYLE: FRAMEWORK COLOR: IRBAN SIZE: 25mm x 100mm UTILIZE EXISTING CUSTOM OVERAGE THROUGH FORBID CT2 CARPET TILE (WALK OFF) MFR: FORBID STYLE: CORAL BRUSH TILES COLOR: 9717 STRATOS BLUE SIZE: 20" x 20" CT3 CARPET TILE MFR: FORBID STYLE: FLOTTIE FRAMEWEAVE COLOR: 14000 INK SIZE: 25mm x 100mm INSTALLATION: HALF-DROP CT4 CARPET TILE MFR: INTERFACE STYLE: DRIFTWOOD COLOR: 104851 OAK SIZE: 25mm x 100mm INSTALLATION: ASHLAR CTW1 CERAMIC TILE WALL MFR: AMERICAN OLEAN STYLE: GLAZED CERAMIC WALL TILE COLOR: ACOT14 BALANCE (85% FLEED TILE) SIZE: 8" x 12" GROUT: MAPEI, 19 PEARL GRAY CTW2 CERAMIC TILE WALL MFR: DALTILE STYLE: GLAZED CERAMIC WALL TILE COLOR: GA GAUXX (7% ACCENT COLOR) SIZE: 8" x 12" GROUT: MAPEI, 19 PEARL GRAY CTW3 CERAMIC TILE WALL MFR: DALTILE STYLE: GLAZED CERAMIC WALL TILE COLOR: ARCTIC WHITE (2% ACCENT COLOR) SIZE: 8" x 12" GROUT: MAPEI, 19 PEARL GRAY CTW4 CERAMIC TILE WALL MFR: DALTILE STYLE: GLAZED CERAMIC WALL TILE COLOR: ELECTRIC BLUE (5% ACCENT COLOR) SIZE: 8" x 12" GROUT: MAPEI, 19 PEARL GRAY CTW5 CERAMIC TILE WALL MFR: MODA STYLE: GLAZED CERAMIC WALL TILE COLOR: MACAW GREEN (5% ACCENT COLOR) SIZE: 8" x 12" GROUT: MAPEI, 19 PEARL GRAY CTW6 CERAMIC TILE WALL MFR: AMERICAN OLEAN STYLE: GLAZED CERAMIC WALL TILE COLOR: ACOT11 MANDARIN (5% ACCENT COLOR) SIZE: 8" x 12" GROUT: MAPEI, 19 PEARL GRAY CTW7 CERAMIC TILE WALL MFR: BEAVER TILE, FLORIDA TILE STYLE: MOTIVIE TRAPEZOID COLOR: PROBE BLUE GLASS SIZE: 4" x 8" GROUT: MAPEI, 19 PEARL GRAY LVT1 LUXURY VINYL TILE MFR: SHAW CONTRACT STYLE: 4216V TERRACE 5.0MM COLOR: 8053 HERON SIZE: 12" x 24" P1 PAINT (GENERAL) MFR: SHERWIN WILLIAMS COLOR: SW7015 REPOSE GRAY P2 PAINT (TRIM) MFR: SHERWIN WILLIAMS COLOR: 7076 CYBERSPACE P3 PAINT (ACCENT) MFR: SHERWIN WILLIAMS COLOR: SW7002 INDIGO BATH P4 PAINT (CEILING) MFR: SHERWIN WILLIAMS COLOR: 7007 CEILING BRIGHT WHITE P5 PAINT (ACCENT) MFR: SHERWIN WILLIAMS COLOR: 6795 MAJOR BLUE P6 PAINT (ACCENT) MFR: BENJAMIN MOORE COLOR: H-8 WILLOW SPRINGS GREEN P7 PAINT (ACCENT) MFR: SHERWIN WILLIAMS COLOR: 7682 CARNIVAL PC1 POLISHED CONCRETE SEE SPECIFICATIONS PL1 PLASTIC LAMINATE MFR: WILSONART STYLE: TAWN CYPRESS 620K-18 PL2 PLASTIC LAMINATE MFR: WILSONART STYLE: PRESSED LINEN 4991-38 RAF1 RESILIENT ATHLETIC FLOORING MFR: GERFLOR STYLE: TARAFLX® SPORT M PLUS COLOR: 301 MAPLE SIZE: 0.3" THICK, 5'-0"W RAF2 RESILIENT ATHLETIC FLOORING MFR: GERFLOR STYLE: TARAFLX® SPORT M PLUS COLOR: 4331 WOOD NATURAL SIZE: 0.3" THICK, 5'-0"W RB1 RUBBER BASE MFR: JOHNSONITE STYLE: COVE COLOR: REDROCK CG SIZE: 4" RES1 RESINOUS FLOORING SYSTEM MFR: DURA-FLEX STYLE: HYBRID-FLEX-EC COLOR: MACRO CHIP, PEWTER BLEND SIZE: 3/16" THICK INSTALLATION: FLASH COVE BASE, 4"H. RSF1 RESILIENT SHEET FLOORING MFR: PROTECTALL STYLE: PROTECTALL COLOR: DARK GRAY SC1 SEALED CONCRETE SEE SPECIFICATIONS SSM1 SOLID SURFACE MATERIAL MFR: FORMICA COLOR: 775 LUNA STORM SIZE: 1/2" SSM2 SOLID SURFACE MATERIAL MFR: FORMICA COLOR: 748 WHITE RENEX SIZE: 1/2" SSM3 SOLID SURFACE MATERIAL MFR: DURA COLOR: 704 DARK BLUE SIZE: 1/2" TB1 TACK BOARD MATERIAL MFR: FORBID BULLETIN BOARD COLOR: POTATO SKIN SIZE: 1/2" VWC1 VINYL WALL COVERING MFR: MDC STYLE: DIGITAL IMAGING, TYPE II VINYL SURFACE: SMOOTH MATTE COLOR: "TERRA" IMAGE PROVIDED BY ARCHITECT SIZE: SEE ELEVATIONS VWC2 VINYL WALL COVERING MFR: MDC STYLE: DIGITAL IMAGING, TYPE II VINYL SURFACE: SMOOTH MATTE COLOR: "HYDRO" IMAGE PROVIDED BY ARCHITECT SIZE: SEE ELEVATIONS VWC3 VINYL WALL COVERING MFR: MDC STYLE: DIGITAL IMAGING, TYPE II VINYL SURFACE: SMOOTH MATTE COLOR: "WDA" IMAGE PROVIDED BY ARCHITECT SIZE: SEE ELEVATIONS VWC4 VINYL WALL COVERING MFR: MDC STYLE: DIGITAL IMAGING, TYPE II VINYL SURFACE: SMOOTH MATTE COLOR: IMAGE PROVIDED BY ARCHITECT SIZE: SEE ELEVATIONS

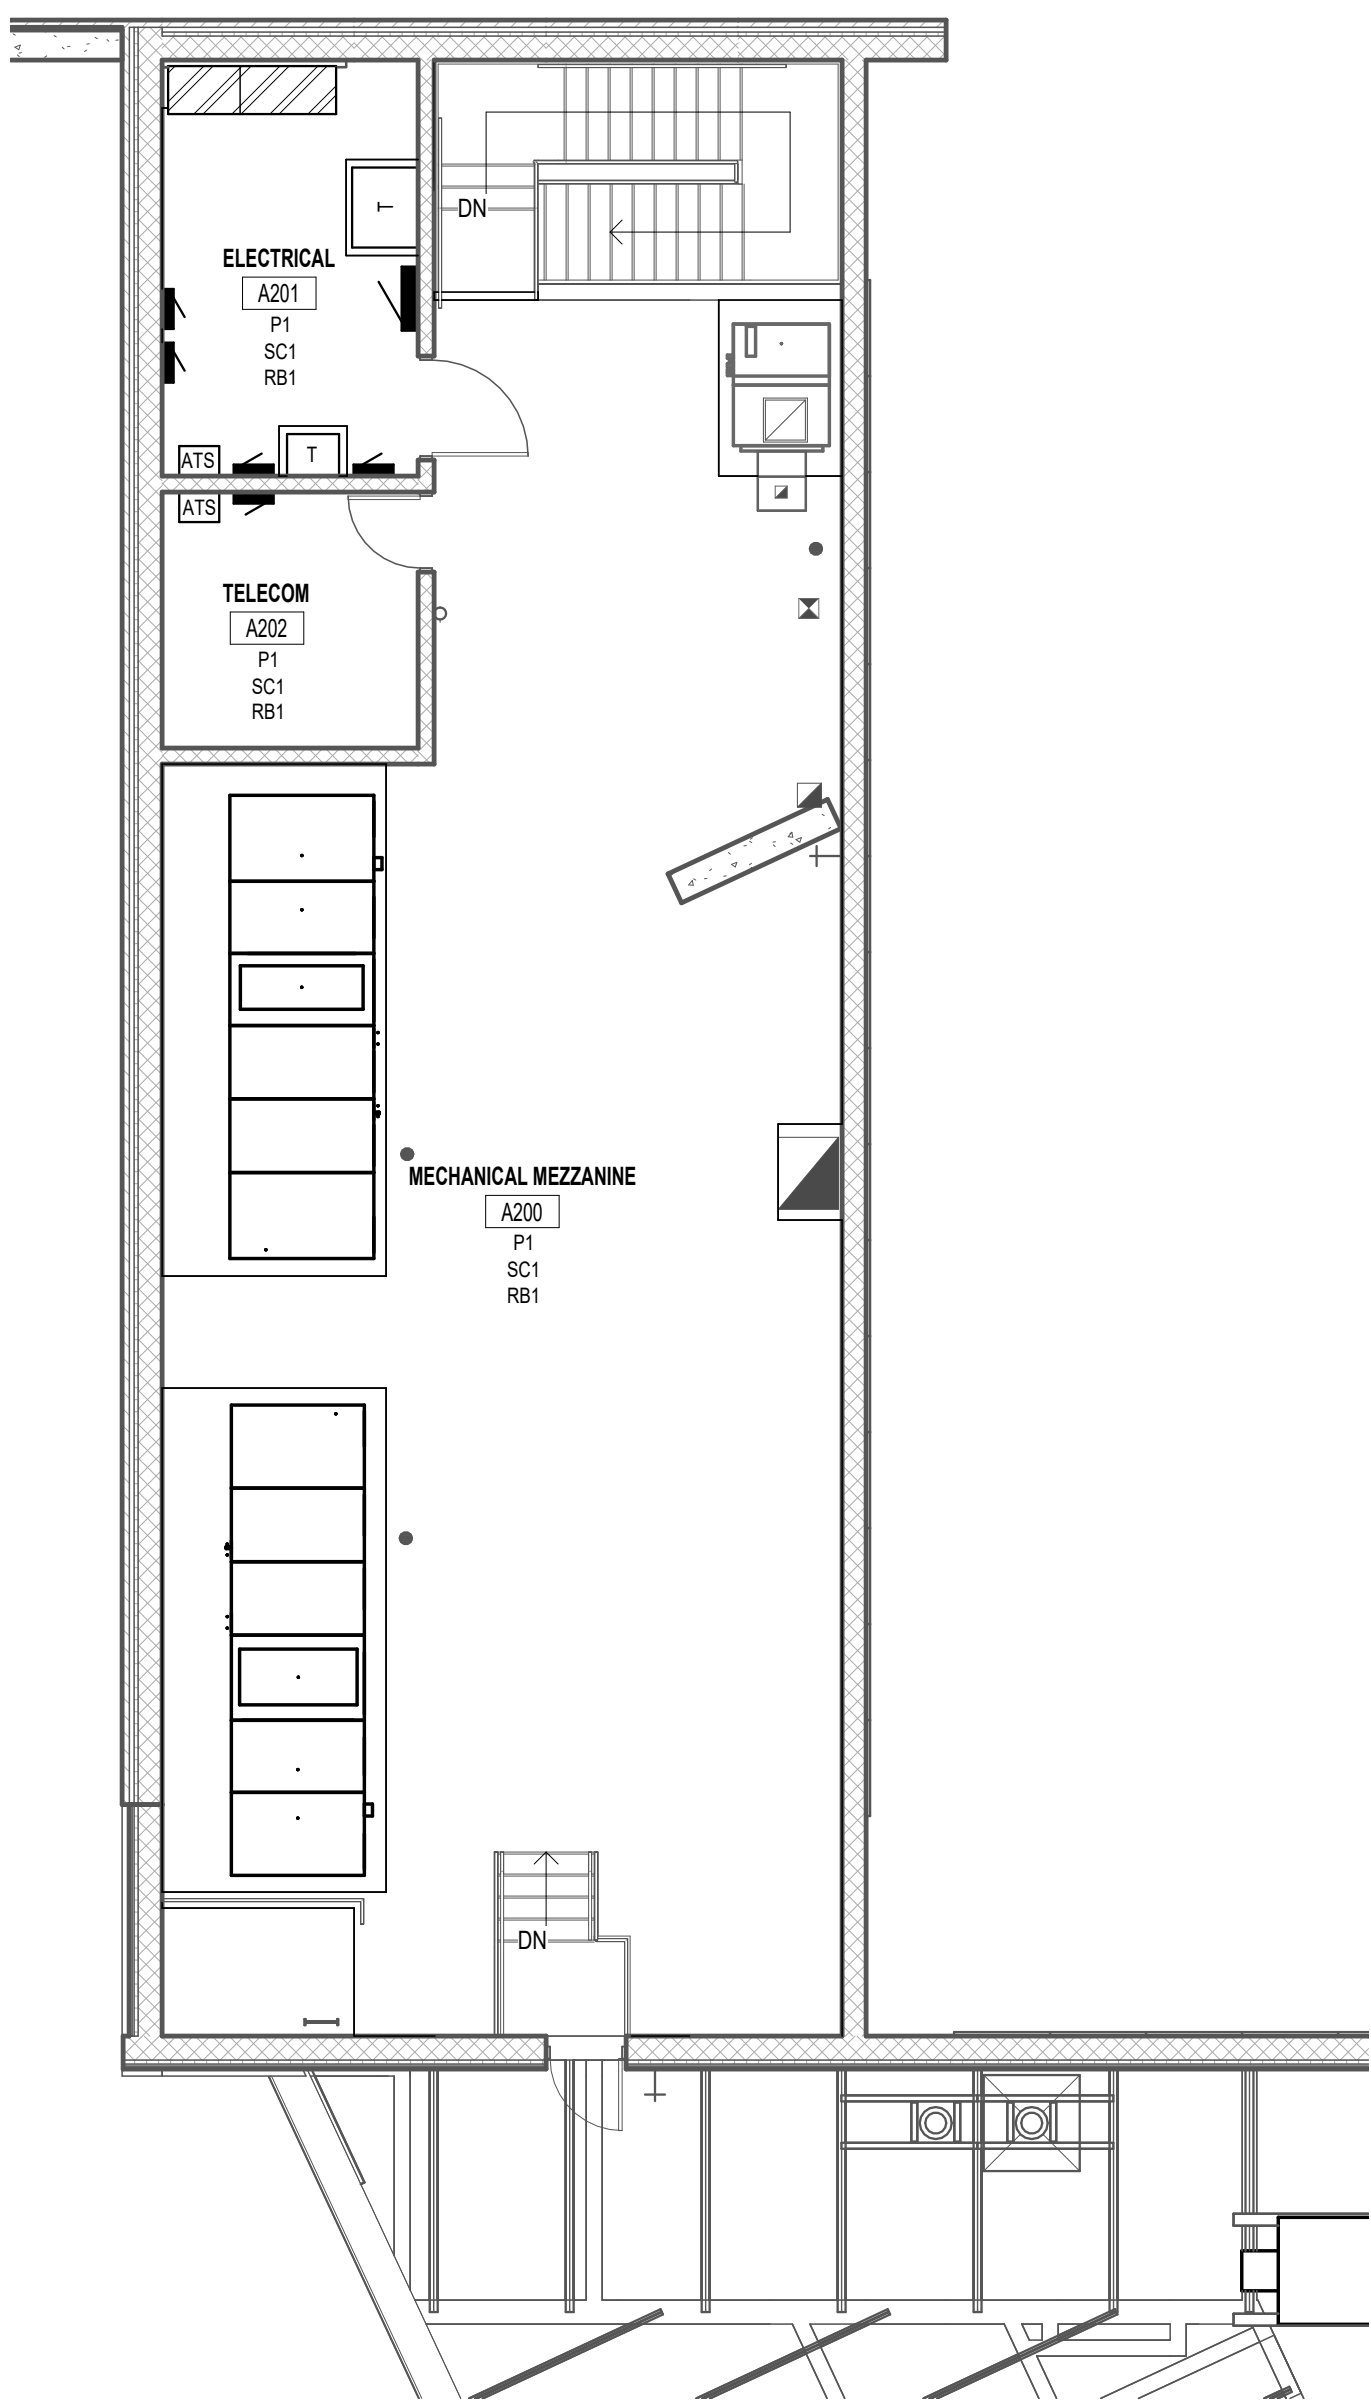

UNIT 'A' MEZZANINE FINISH PLAN
1/8" = 1'-0"

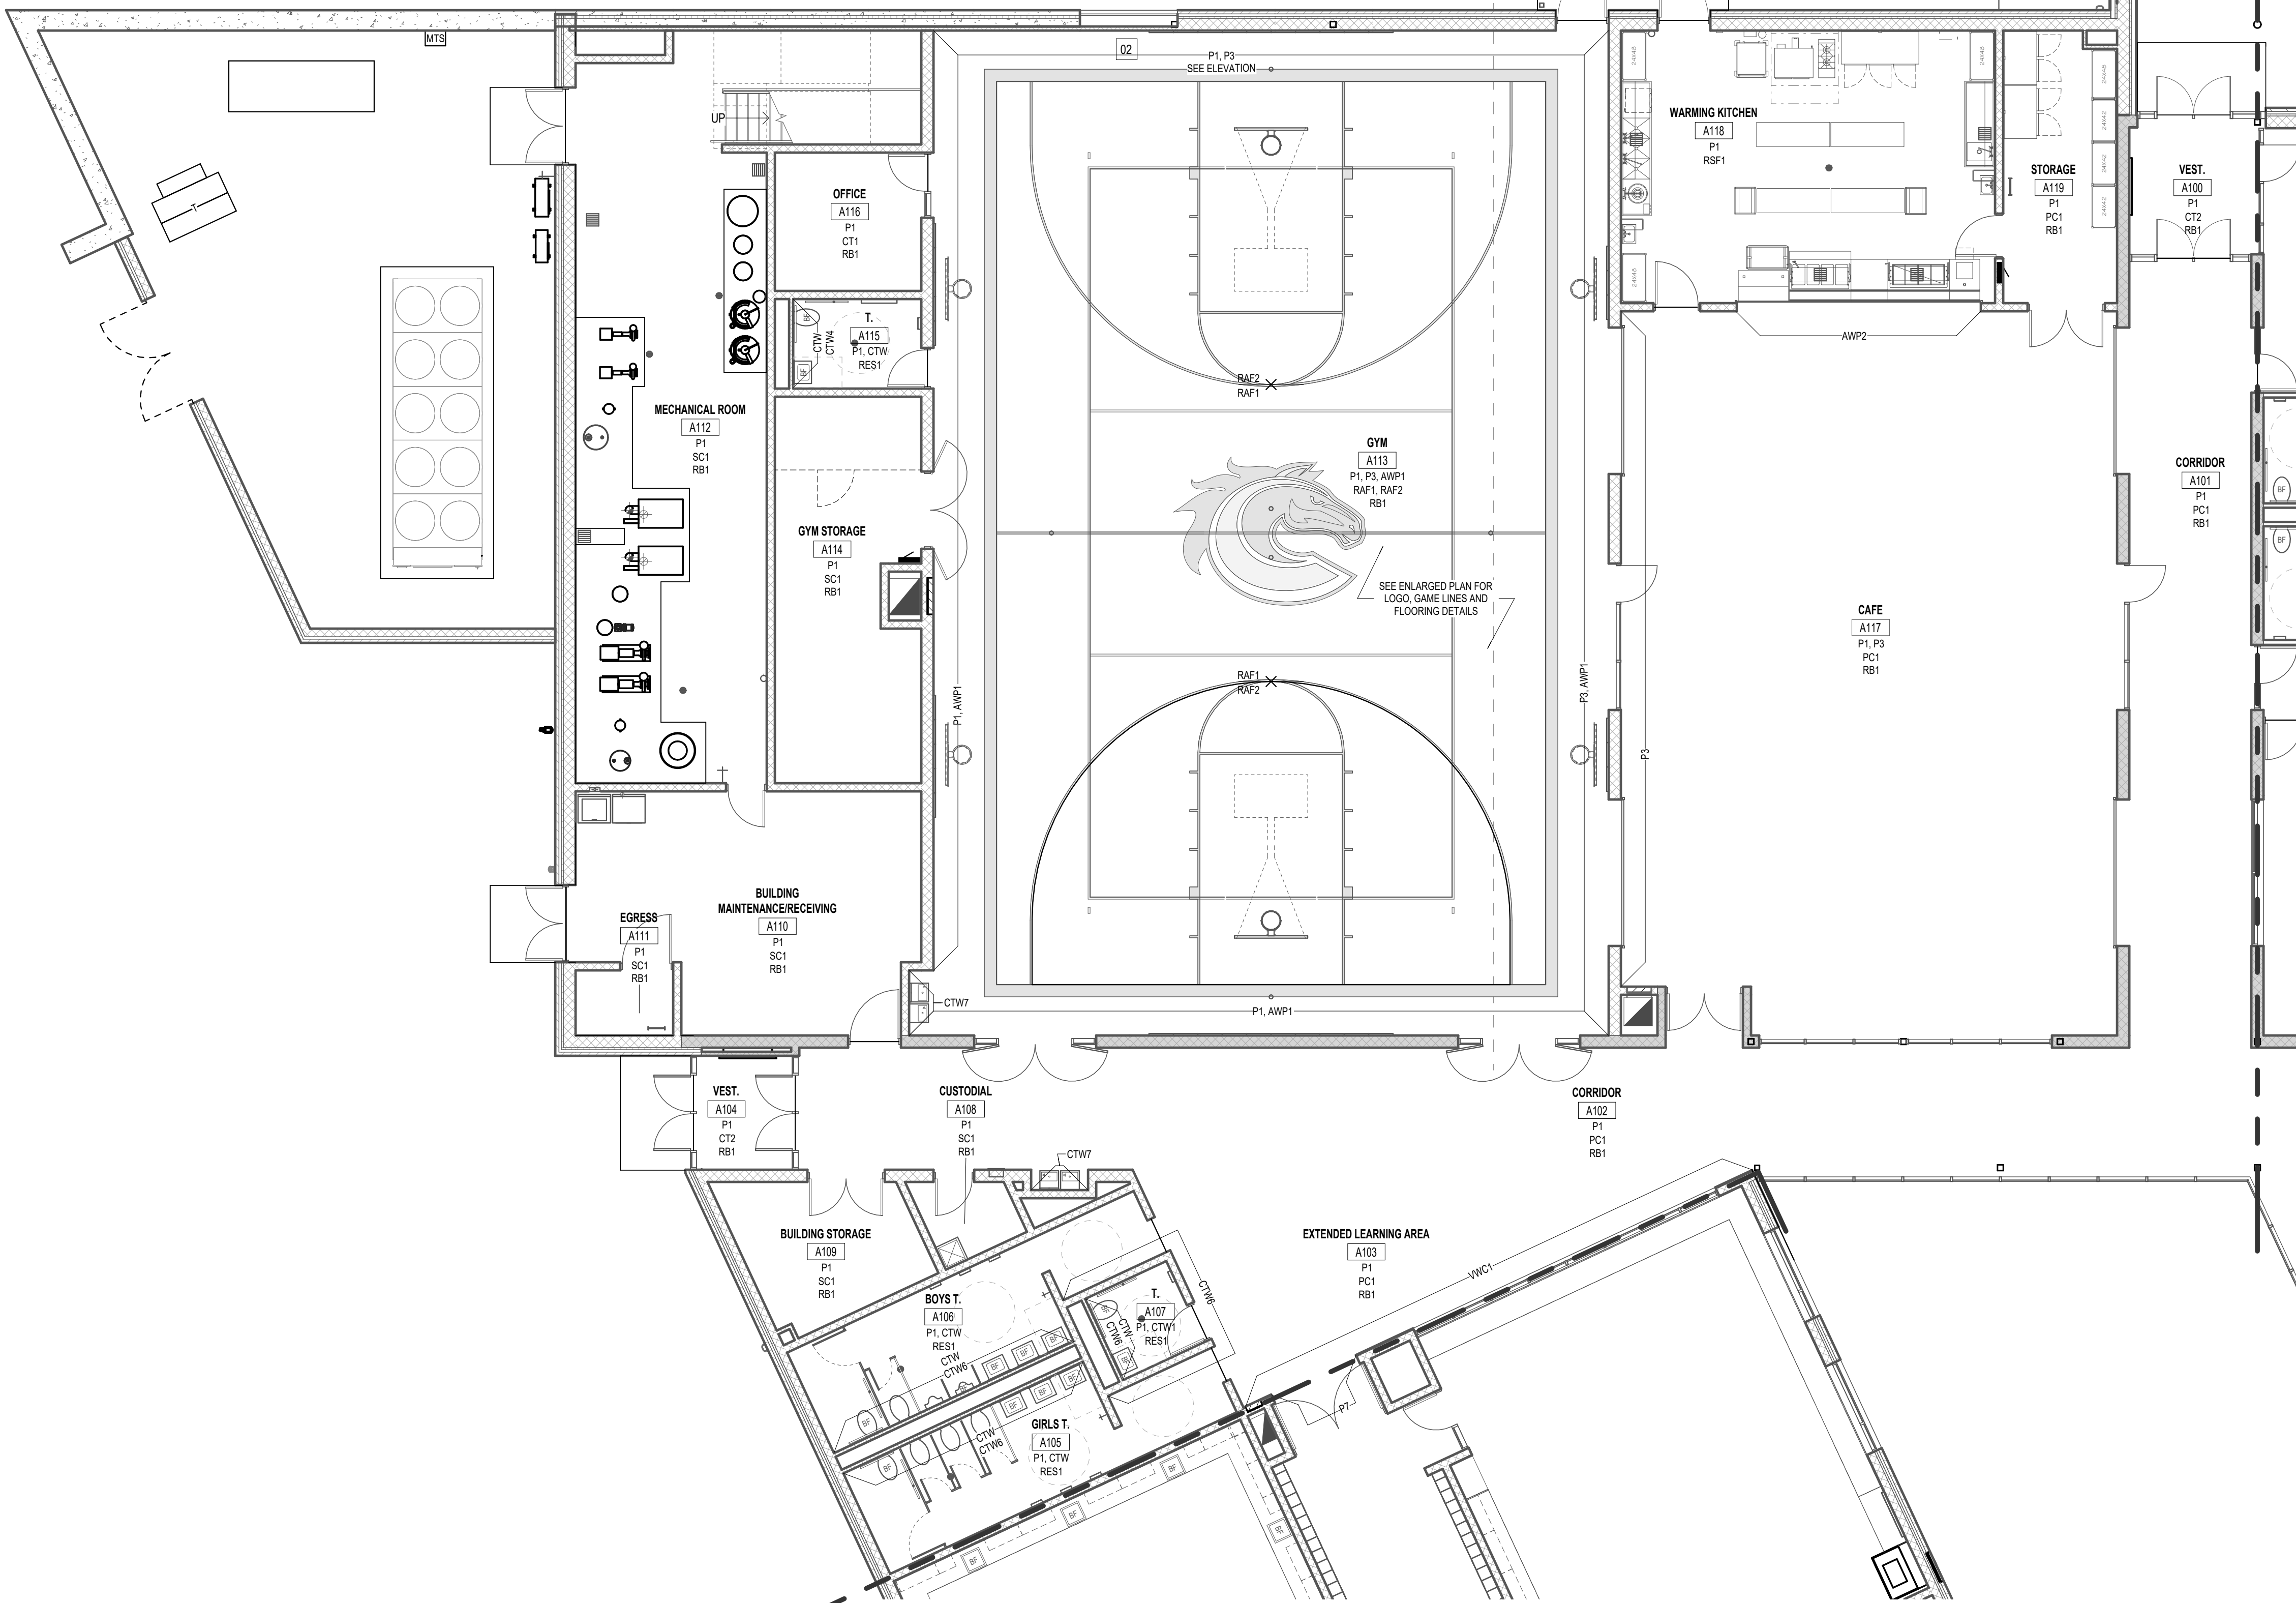

UNIT 'A' FIRST FLOOR FINISH PLAN
1/8" = 1'-0"

